Scale 1" = 200'

Sheet 1 of 2 Sheets

PARCEL MAP NO. 37-28

IN THE UNINCORPORATED TERRITORY OF THE COUNTY OF MONO, STATE OF CALIFORNIA.

BEING A DIVISION OF A PORTION OF THE SOUTHEAST QUARTER OF SECTION 14, TOWNSHIP 3 SOUTH, RANGE 32 EAST, MOUNT DIABLO MERIDIAN.

No. 4208

Filed this 2nd day of April, 1975, at 3:00 P m. in book 1 of Parcel Maps - Pg 56 & 56-A at the request of Elizabeth I. Kelso.

Clem M. Webb
County Recorder

The Mono County Planning Commission acknowledged that this map is in accord with the approved tentative map on this 27th day of March, 1975.

Planning Commission Chairman

This map was prepared by me or under my direction and is based upon a field survey in conformance with the requirements of the Subdivision Map Act at the request of Elizabeth I. Kelso on January 11, 1975. I hereby certify that it conforms to the approved tentative map and the conditions of approval thereof; That all provisions of applicable state law and local ordinances have been complied with

Roger D. Glidden L.S. 3462

The basis of bearing used for this map is the westerly line of the southwest 1/4 of Section 14, Township 3 South, Range 32 East, M.D.M. shown as N0°10'38"E on R.S.M.B. 7-14.

This map has been examined this 1st day of April, 1975, for conformance with the requirements of Section 11575 of the Subdivision Map Act.

Richard L. Pool P.E.
County Surveyor Richard L. Pool

NOTE:
- Indicates a 2" I.P with Conc. plug, tack & tag "L.S. 3462 flush with ground.

Record distances are per original Government survey dated 1856.

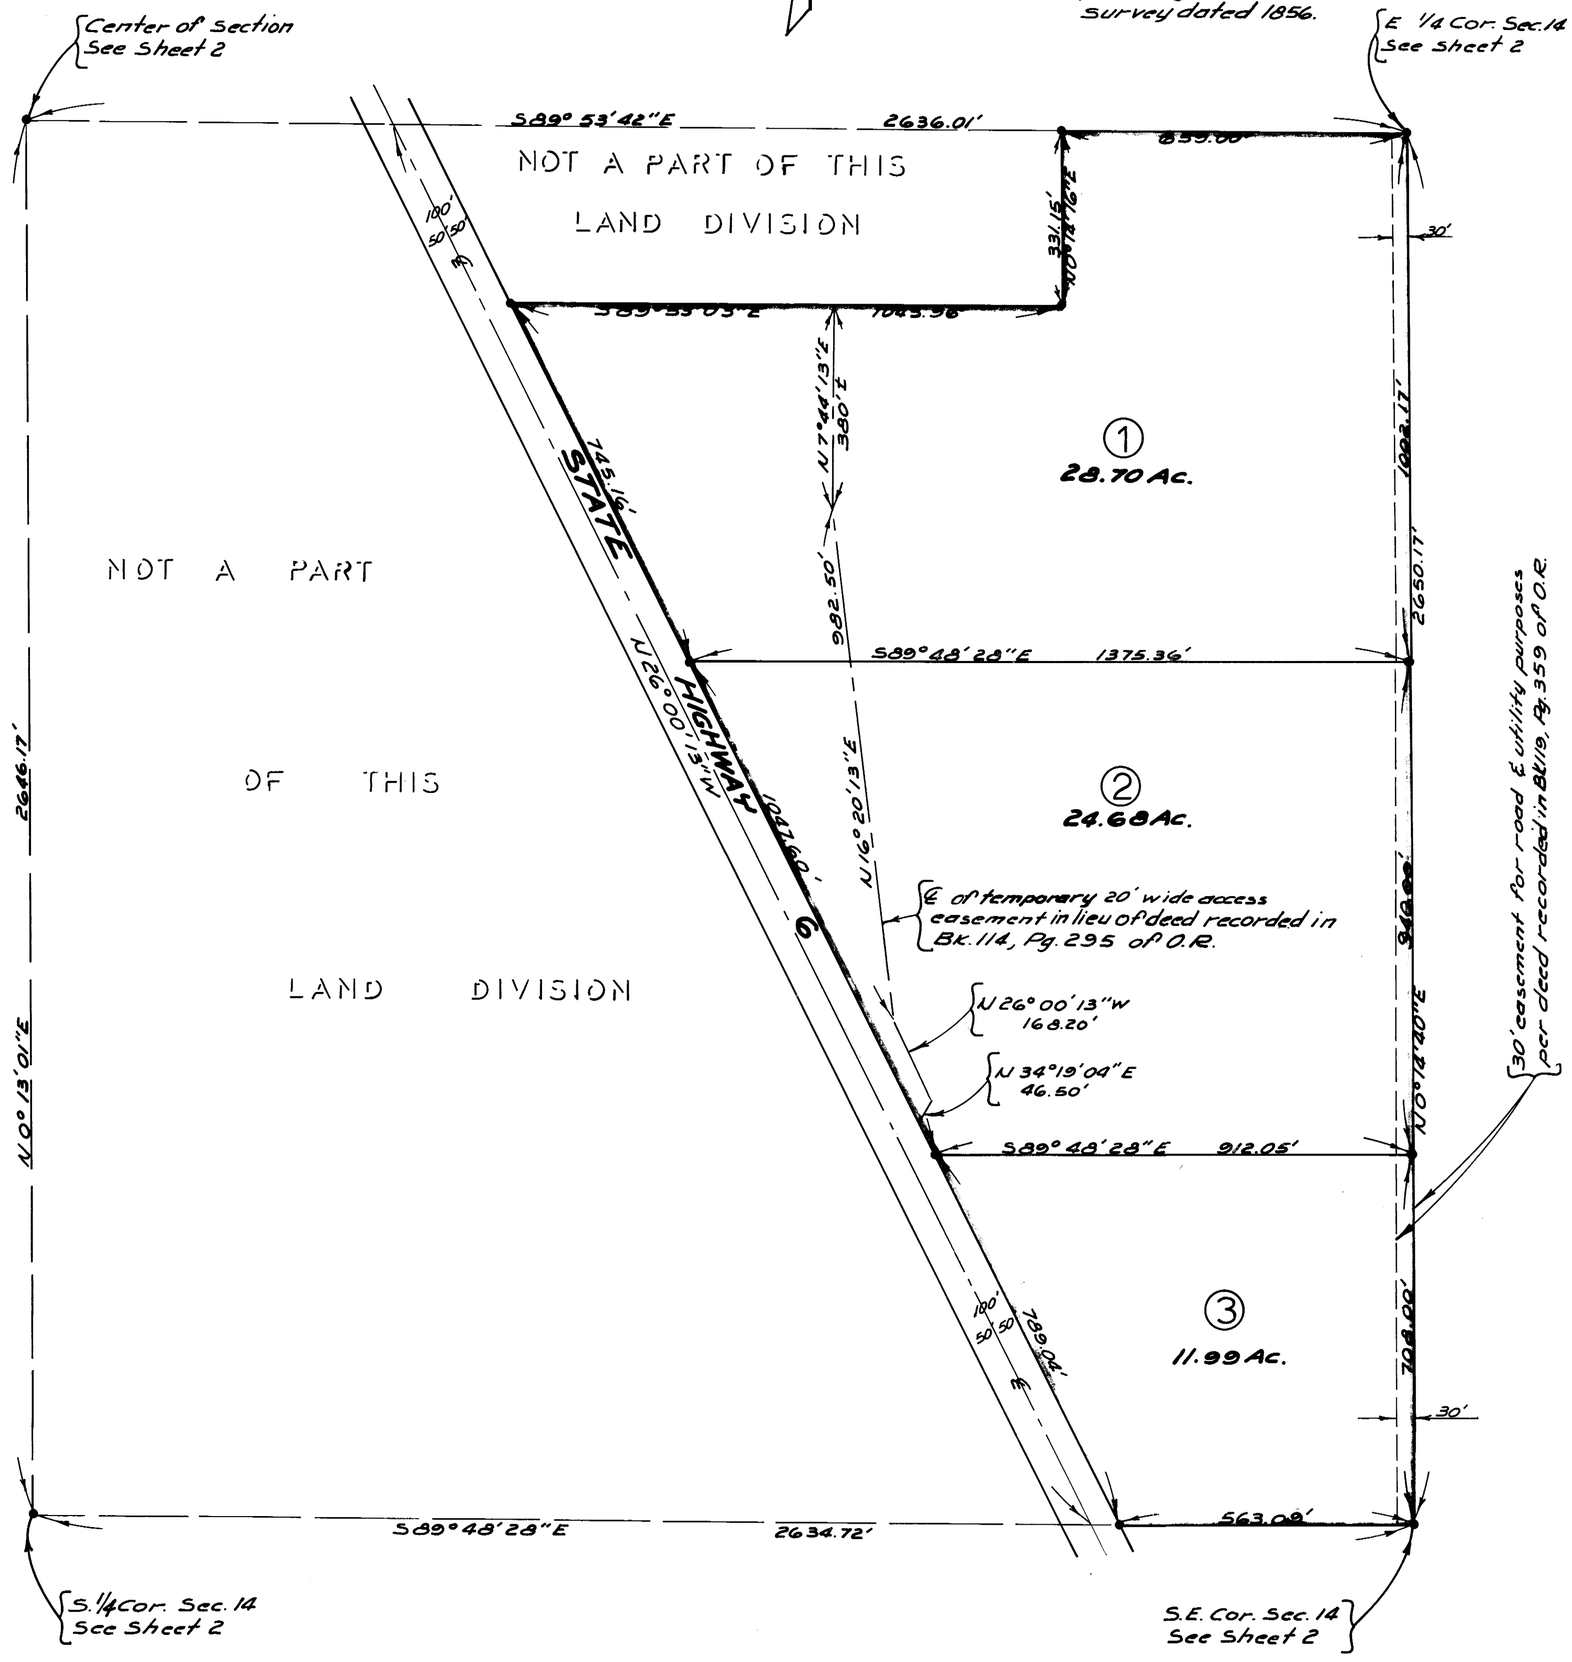

P/Maps - Vol. 1, Pg. 56