COUNTY SURVEYOR'S CERTIFICATE
THIS MAP HAS BEEN EXAMINED THIS 31st DAY OF March, 1976 FOR CONFORMANCE WITH THE REQUIREMENTS OF SECTION 11575 OF THE SUBDIVISION MAP ACT. THIS AMENDING MAP CORRECTS THE EAST AND SOUTH BOUNDARIES OF THIS SUBDIVISION DUE TO THE DISCOVERY OF THE ORIGINAL LOCATION OF THE CORNER FOR SECTIONS 8,9,16,17.

Richard L. Pool, P.E.
COUNTY SURVEYOR

No. 4116

COUNTY RECORDER'S CERTIFICATE
FILED THIS 2nd DAY OF April, 1976 AT 10:00 A.M. IN BOOK 1 OF Parcel Maps ON PAGE 73 AT THE REQUEST OF Ariel Cranney.

Ann M. Webb
COUNTY RECORDER

OWNER'S OF PROPERTY
WILLIAM F. & JUDITH A. CARLSON, CHARLES H. & BETTY I. COLEMAN, HAROLD J. & JIM H. GREENLAUGH, R.M. & B.M. TOFT.

AMENDING PARCEL MAP 31-8

CRANNEY PROPERTY

IN A PORTION OF THE E1/2 NE1/4 SEC. 17,
T.8N., R.23E., M.D.B&M.
MONO COUNTY, CALIFORNIA

SCALE - 1" = 100'
0 50 100 200 300 400 500
WALTER G. REID R.C.E. 7522 VIRGINIA CITY, NEVADA

O = 1/2" REBAR, TAGGED R.C.E. 7522

SURVEYOR'S CERTIFICATE
THIS MAP WAS PREPARED BY ME OR UNDER MY DIRECTION AND WAS COMPILED FROM FIELD SURVEY IN CONFORMANCE WITH THE REQUIREMENTS OF THE SUBDIVISION MAP ACT AT THE REQUEST OF ARIEL CRANNEY ON FEBRUARY 20, 1976. I HEREBY CERTIFY THAT IT CONFORMS TO THE APPROVED TENTATIVE MAP AND THE CONDITIONS OF APPROVAL THEREOF, THAT ALL PROVISIONS OF APPLICABLE STATE LAW AND LOCAL ORDINANCES HAVE BEEN COMPLIED WITH.

Walter G. Reid
WALTER G. REID R.C.E. 7522
VIRGINIA CITY, NEVADA

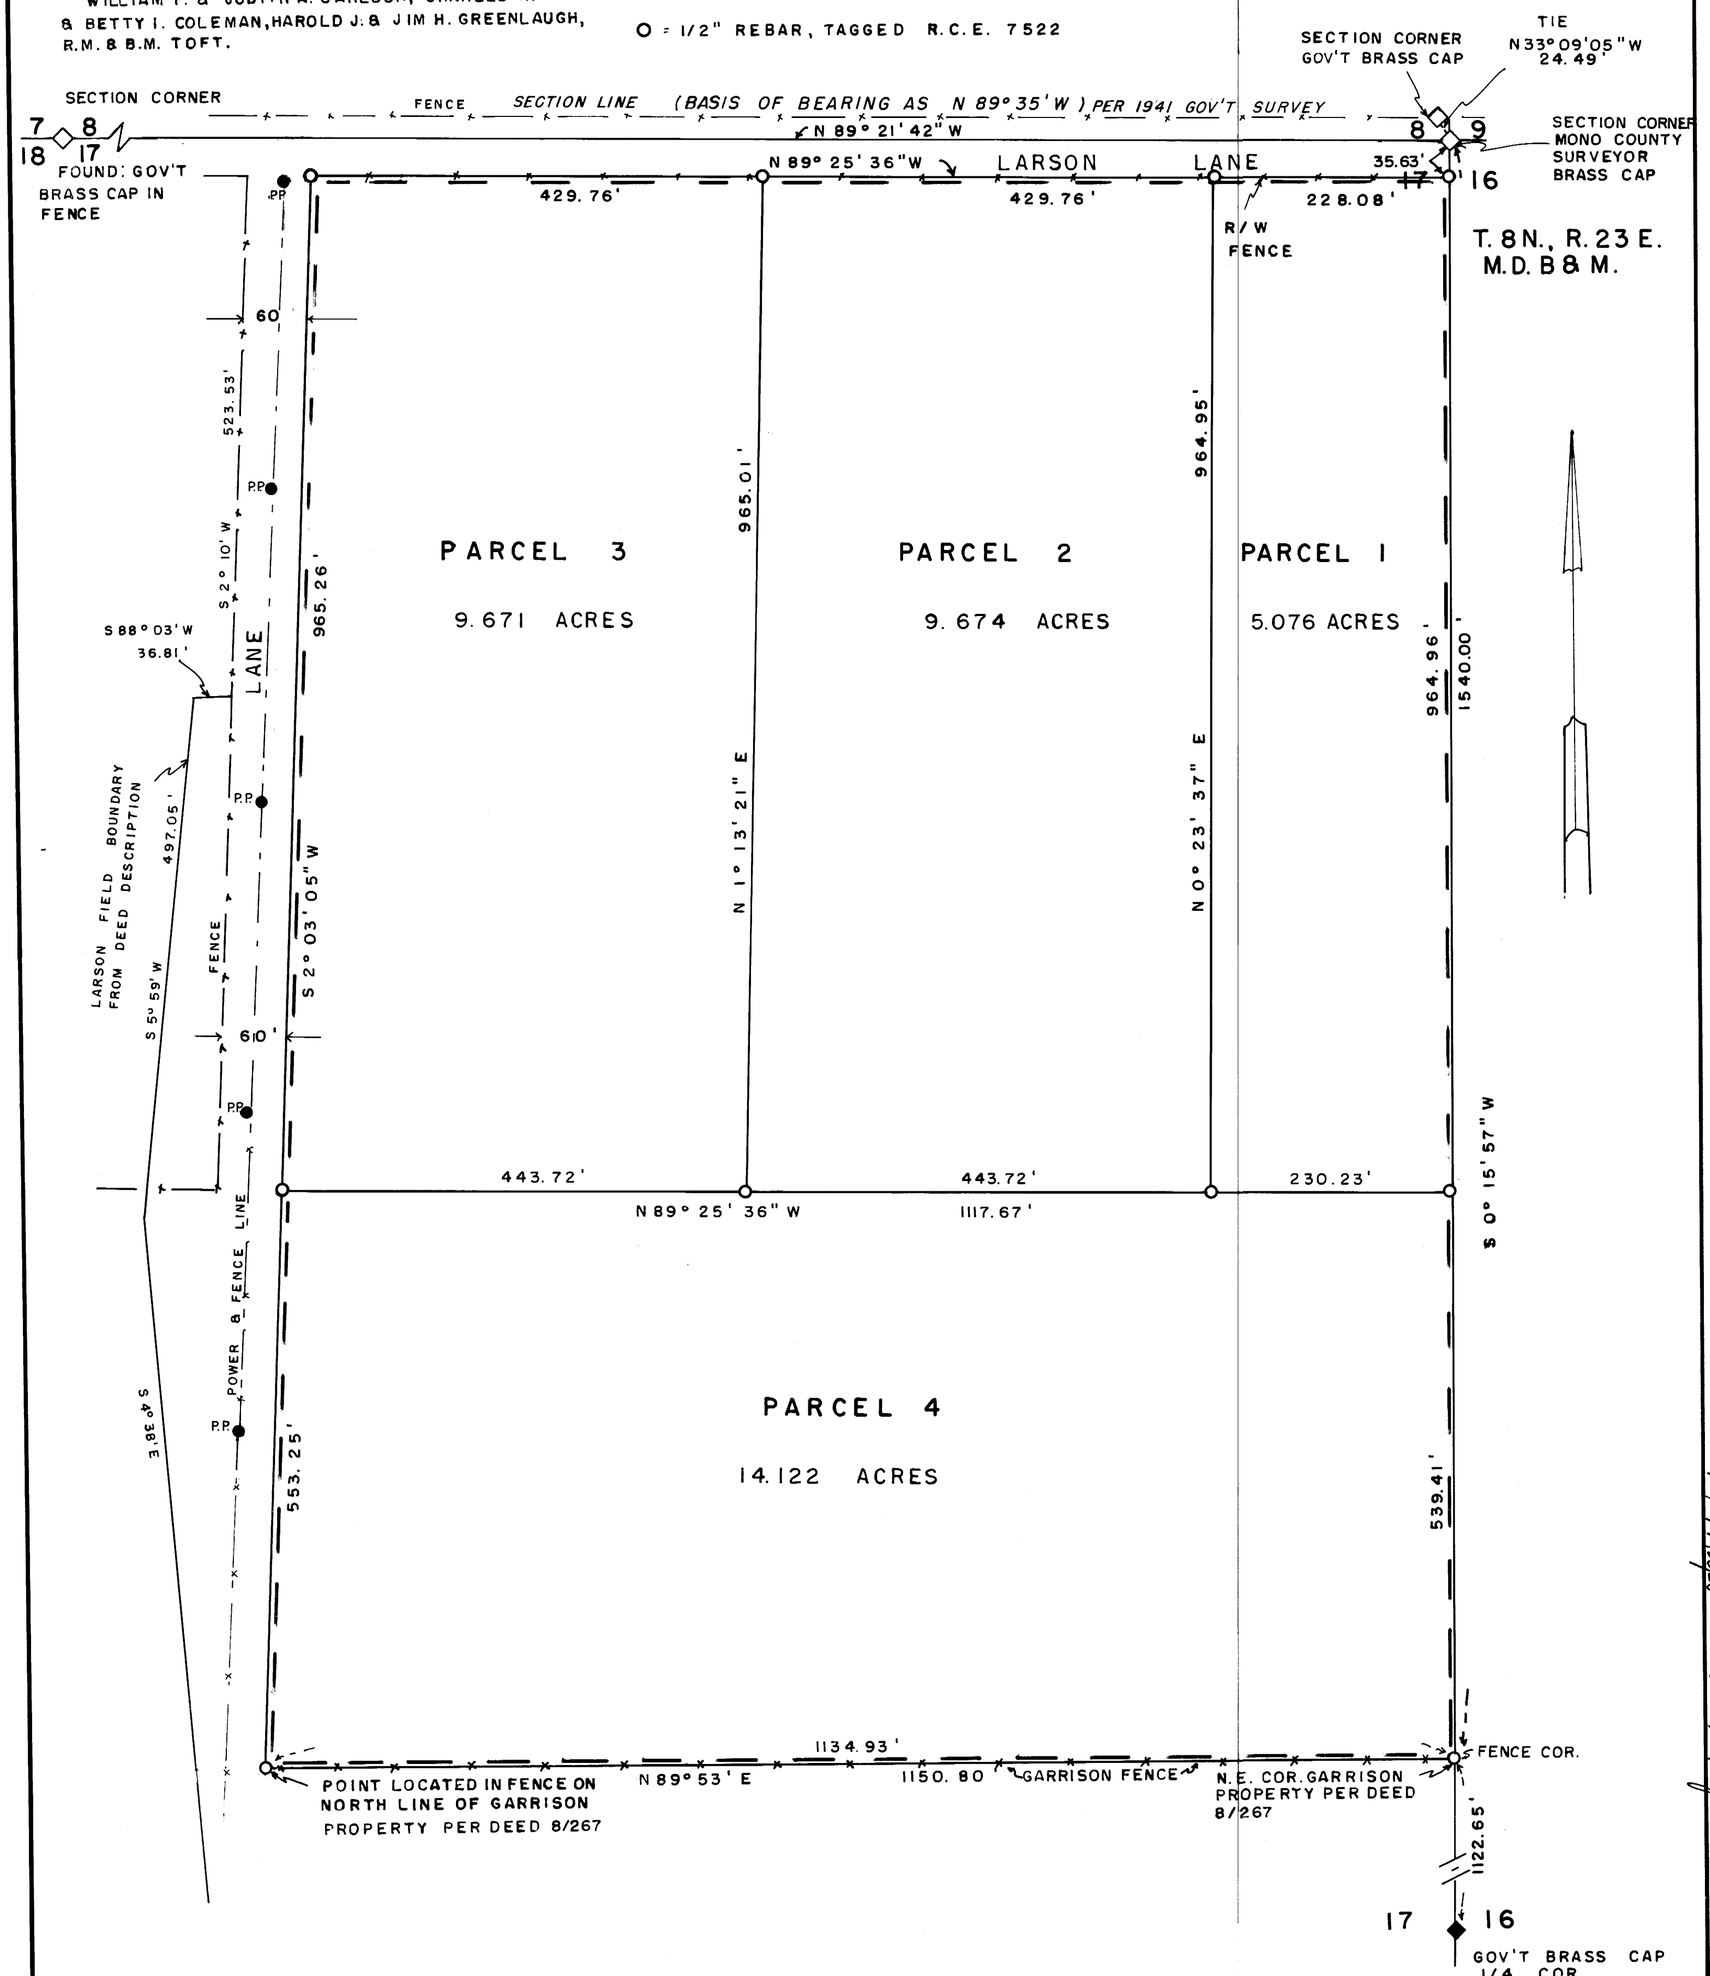

P/Maps Vol 1, Pg. 73