SHEET 1 OF 1 SHEET

SCALE: 1" = 30'

PARCEL MAP 36-43

IN UNINCORPORATED TERRITORY OF MONO COUNTY, CALIFORNIA

BEING A PORTION OF THE NORTHWEST QUARTER OF THE NORTHWEST QUARTER OF SECTION 2, TOWNSHIP 4 SOUTH, RANGE 27 EAST, MOUNT DIABLO MERIDIAN.

JUNE, 1975

GERALD F. OLDENBURG, L.S. 3246

WILLIAMSON & SCHMID, CIVIL ENGINEERS

THIS MAP CONFORMS WITH THE REQUIREMENTS OF THE SUBDIVISION MAP ACT AND LOCAL ORDINANCE.

DATE: 4/6/76

Richard L. Cole RE.
COUNTY SURVEYOR

No. 4160

FILED THIS 6th DAY OF April 1976, AT 3:30 P M IN BOOK 1 OF PARCEL MAPS, AT PAGE 76 AT THE REQUEST OF Mono County

Anne M. Webb
COUNTY RECORDER

THIS MAP WAS PREPARED BY ME OR UNDER MY DIRECTION AND IS BASED UPON A FIELD SURVEY IN CONFORMANCE WITH THE REQUIREMENTS OF THE SUBDIVISION MAP ACT AT THE REQUEST OF MONO COUNTY IN JUNE, 1975.

Gerald F. Oldenburg
GERALD F. OLDENBURG, L.S. 3246

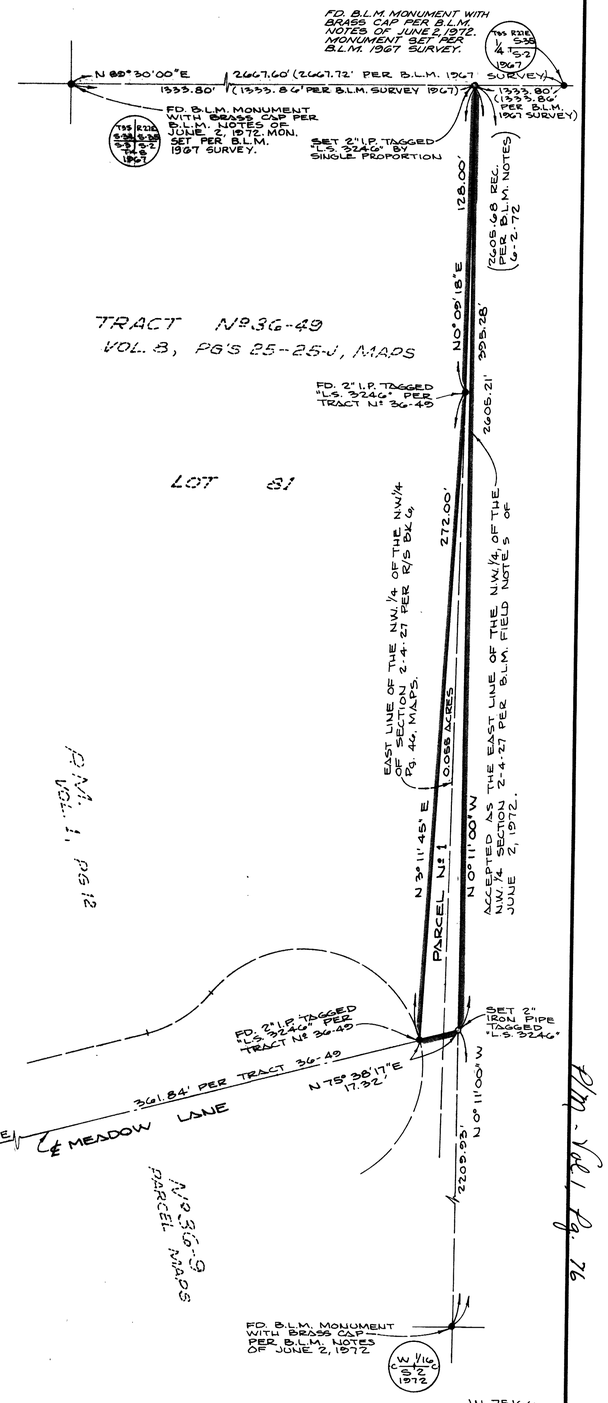

Note:
The purpose of filing this map is to reconcile the discrepancy between the east line of Tract 36-49 and the east line of the N.W. 1/4 of the N.W. 1/4 of Sec. 2 T. 4 S., R. 27 E., Mount Diablo Meridian.

BASIS OF BEARINGS:

BEARINGS HEREON ARE BASED ON THE NORTH LINE OF THE N.W. 1/4, N.W. 1/4 OF SECTION 2, TOWNSHIP 4 SOUTH, RANGE 27 EAST, MOUNT DIABLO MERIDIAN, BEING N 89° 30' 00" E PER TRACT 36-49, VOL. 8, PG'S. 25 THROUGH 25-J, MAPS, RECORDS OF MONO COUNTY, CALIF.

P.M. - Vol. 1, Pg. 76

J.N. 751666