SCALE: 1" = 100'

SHEET 3 OF 4 SHEETS

PARCEL MAP Nº 32-8

IN THE UNINCORPORATED TERRITORY OF THE COUNTY OF MONO, STATE OF CALIFORNIA, BEING A DIVISION OF THE WEST HALF OF THE SOUTHEAST QUARTER OF SECTION 9, THE WEST HALF OF THE EAST HALF AND THE NORTHEAST QUARTER OF THE NORTHWEST QUARTER OF SECTION 16, TOWNSHIP 6 NORTH, RANGE 24 EAST, M.D.M.

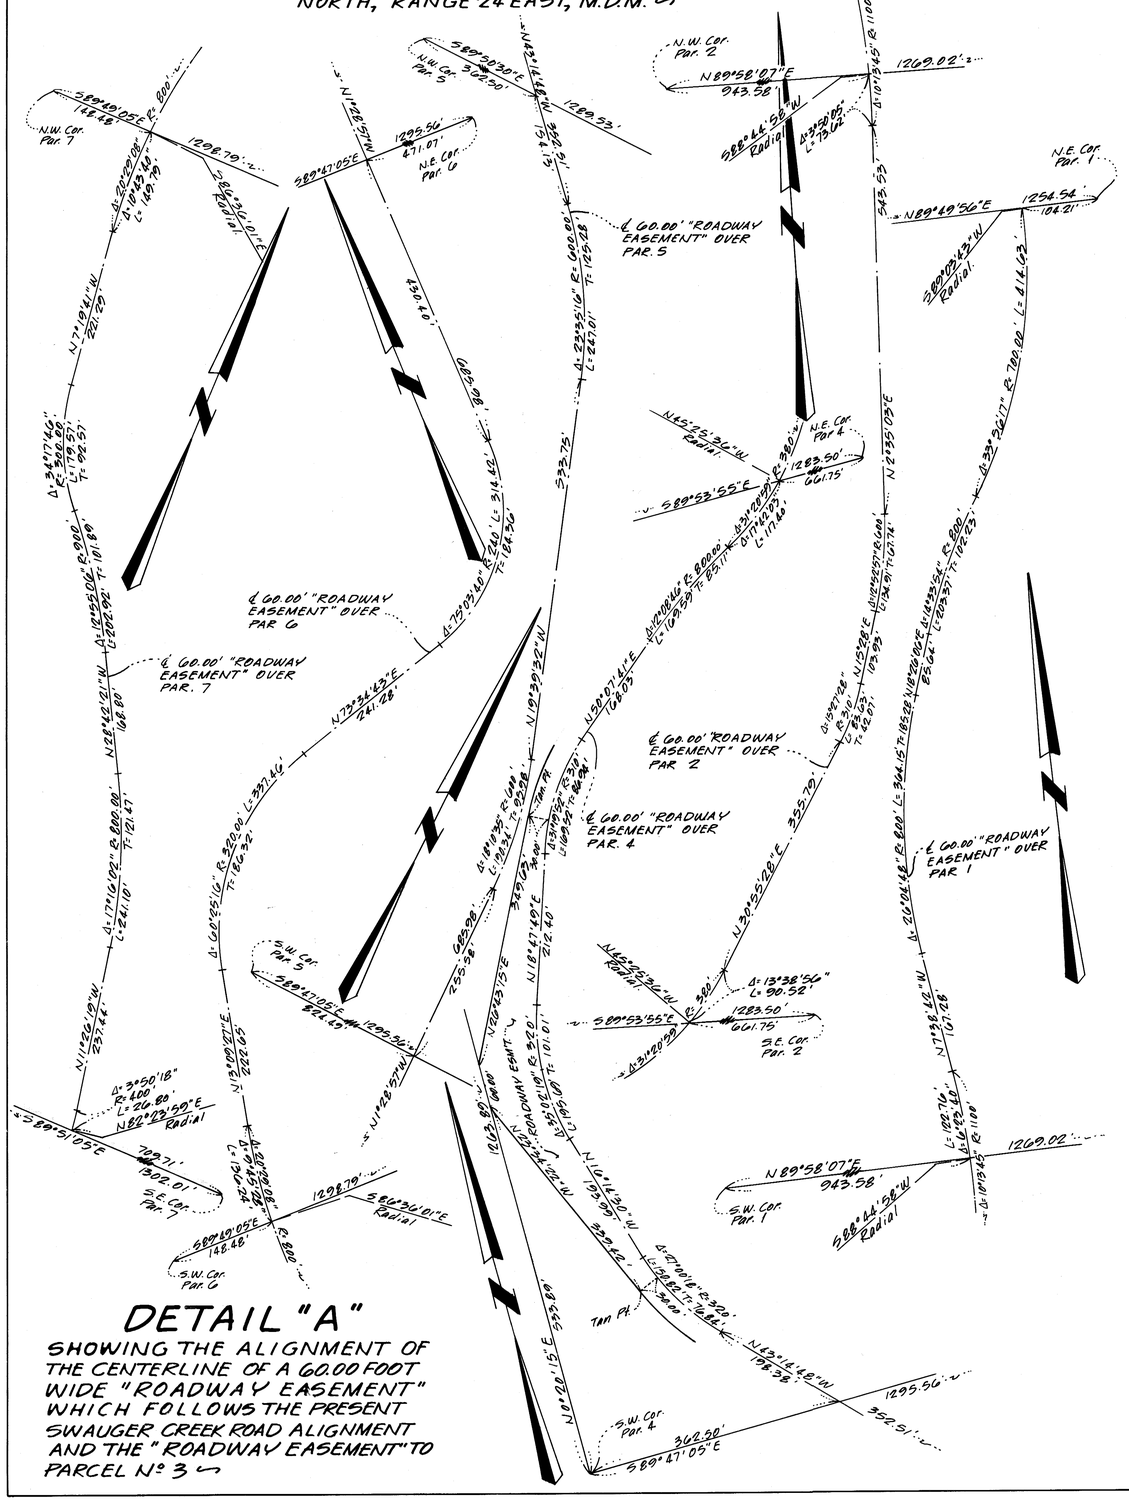

DETAIL "A"

SHOWING THE ALIGNMENT OF THE CENTERLINE OF A 60.00 FOOT WIDE "ROADWAY EASEMENT" WHICH FOLLOWS THE PRESENT SWAUGER CREEK ROAD ALIGNMENT AND THE "ROADWAY EASEMENT" TO PARCEL Nº 3

P/M - Vol. 1, Pg. 80-B