OWNER'S CERTIFICATE

THIS IS TO CERTIFY THAT THE UNDERSIGNED, LYLE E. AND LUCILLE M. NEWMAN, HUSBAND AND WIFE, ARE THE OWNERS OF THE TRACT OF LAND REPRESENTED ON THIS PLAT AND HAVE CONSENTED TO THE PREPARATION AND RECORDATION OF SAME; AND THAT IT IS EXECUTED IN COMPLIANCE WITH AND SUBJECT TO THE PROVISIONS OF THE SUBDIVISION MAP ACT.

Lyle E. Newman
LYLE E. NEWMAN

Lucille M. Newman
LUCILLE M. NEWMAN

STATE OF CALIFORNIA
COUNTY OF LOS ANGELES S.S.

ON THIS 17 DAY OF APRIL, 1976, PERSONALLY APPEARED BEFORE ME, A NOTARY PUBLIC IN AND FOR SAID COUNTY AND STATE, LYLE E. AND LUCILLE M. NEWMAN KNOWN TO ME TO BE THE PERSONS DESCRIBED IN AND WHO EXECUTED THE FORGOING INSTRUMENT.

IN WITNESS WHEREOF I HAVE HEREUNTO SET MY HAND AND SEAL THE DAY AND YEAR IN THIS CERTIFICATE FIRST ABOVE WRITTEN.

OFFICIAL SEAL
DAVID A. HUMPHRIES
NOTARY PUBLIC - CALIFORNIA
PRINCIPAL OFFICE IN
LOS ANGELES COUNTY
My Comm. Expires Jan 6, 1977

David A. Humphries
NOTARY PUBLIC

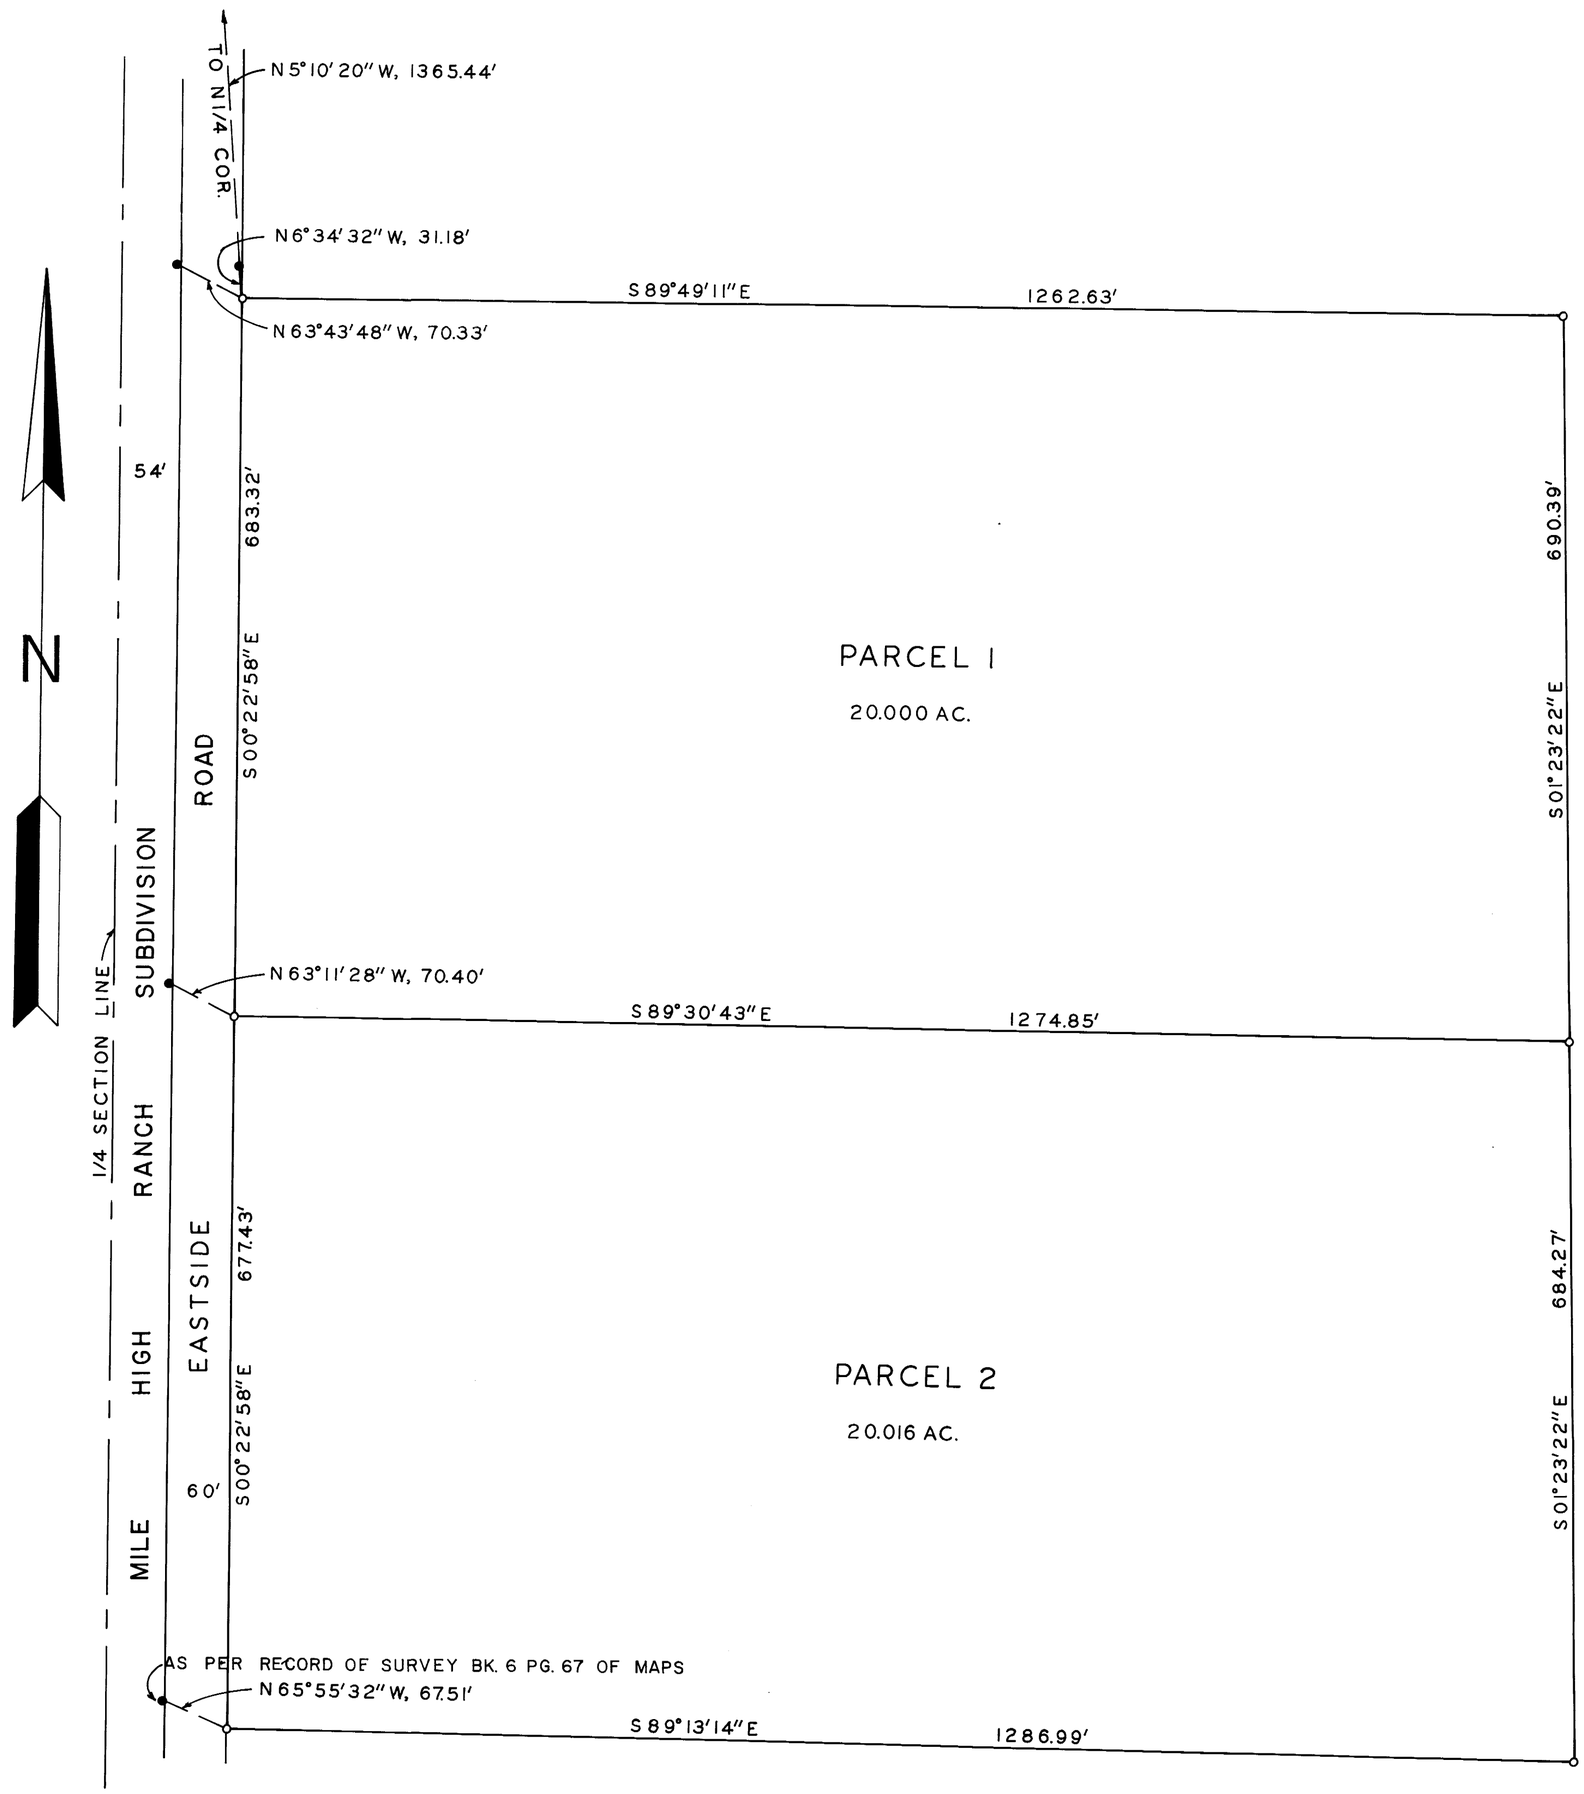

SCALE 1"=100'

P/Map Vol. 1 Pg 85-A