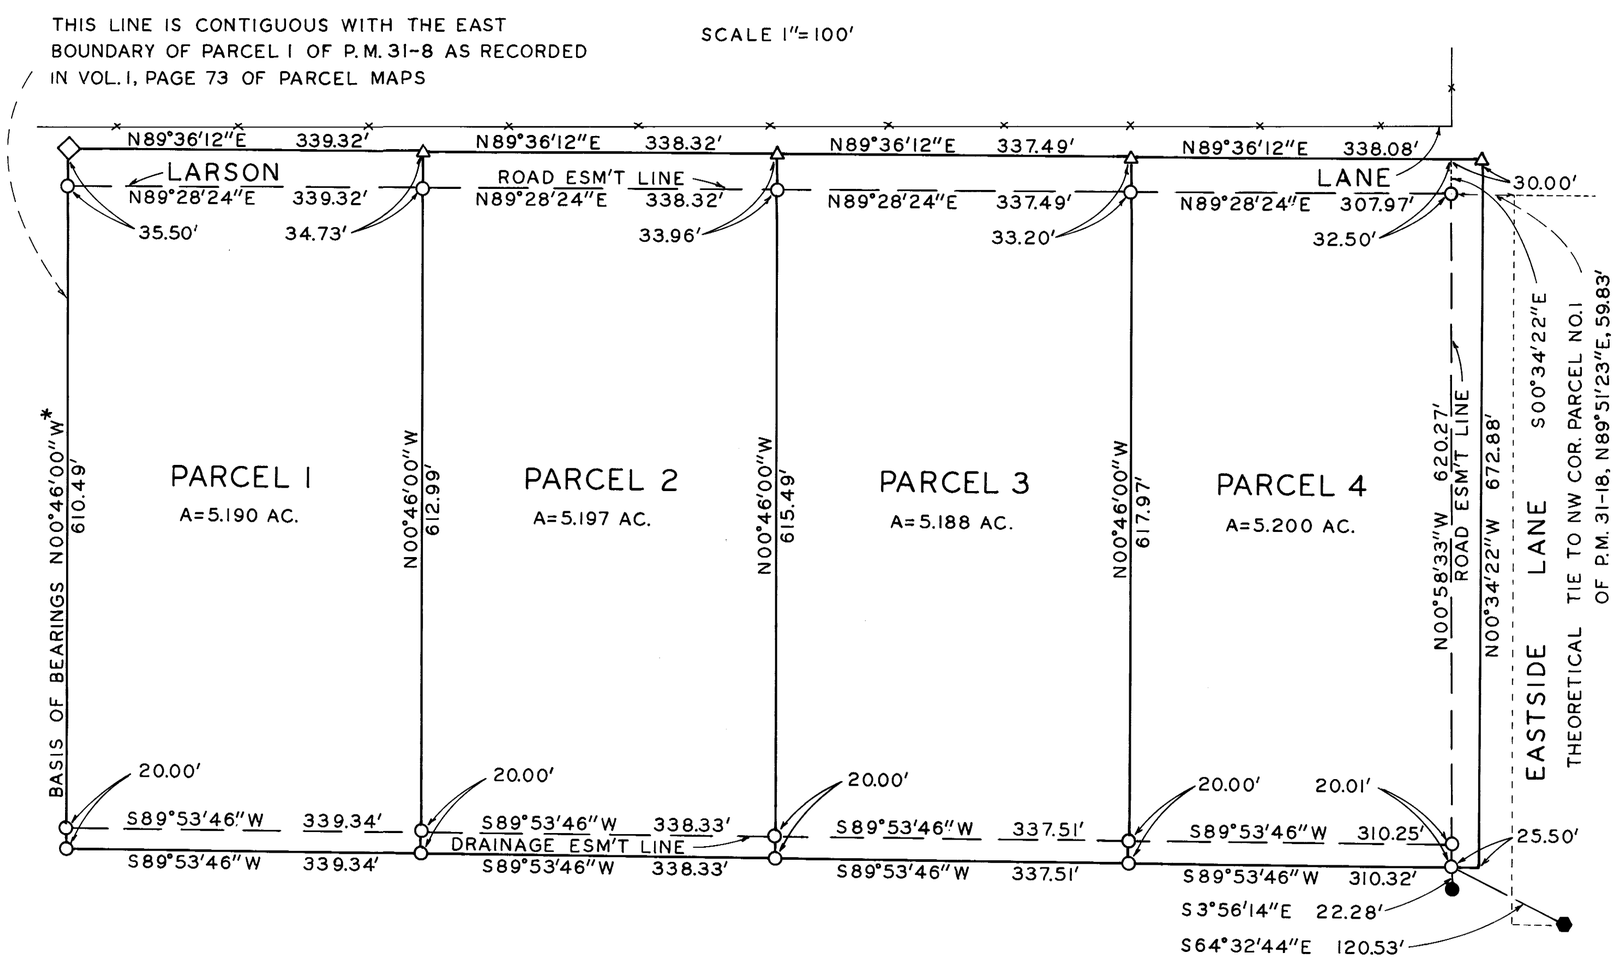

ALL ROAD EASEMENTS TO BE DEDICATED BY OWNERS

*NOTE THAT THE BASIS OF BEARING OF PM 31-18 & PM 31-8 ARE NOT THE SAME AS THIS MAP

LEGEND

① AS PER PARCEL MAP 31-18, RECORDED IN BK.1, PG.68 OF PARCEL MAPS
② AS PER G.L.O. RECORDS, 1941 RESURVEY
◆ FD. BLM BRASS CAP
◇ FD. BRASS CAP STAMPED MONO COUNTY SURVEYOR
○ FD. 1/2" STEEL PIPE STAMPED RCE 21435 AS PER BK.1, PG.68 OF PARCEL MAPS
● FD. 1/2" REBAR TAGGED RCE 7522
● FD. 1/2" STEEL PIPE STAMPED RE 21435 AS PER BK.1, PG.68 OF PARCEL MAPS
△ SET NAIL AND TIN
O SET 5/8" REBAR WITH CAP STAMPED RCE 14741
M AS MEASURED TO COUNTY SURVEYOR'S CORNER
R AS RECORDED AND REFERRED TO 1941 BLM CORNER

A DILIGENT SEARCH WAS MADE FOR CORNERS DELINEATING EASTSIDE LANE'S RIGHT OF WAY LINE AS SHOWN ON PARCEL MAP 31-18 AND THE NE CORNER OF PARCEL 1 AS SHOWN ON PARCEL MAP 31-8. THESE CORNERS WERE NOT FOUND.

Vol. 1 PM Page 80-A