PARCEL MAP No. 34-21

IN THE COUNTY OF MONO, STATE OF CALIFORNIA, BEING A SUBDIVISION OF A PORTION OF LOT 6 AND LOTS 4 & 5 OF BLOCK 4, AND LOTS 1, 2, 3, 4 & 10 OF BLOCK 2 OF WILLIAMS SUBDIVISION TRACT No. 1, RECORDED IN BOOK 1, PAGES 12 & 12A OF MAPS, RECORDS OF SAID COUNTY, AND BEING SITUATED IN THE E½, NE¼, NE¼ OF SECTION 21, T.2S., R.26E., M.D.M.

Basis of Bearings
The record bearing of N01°26'00"E of the west line of Williams Tract No.1, recorded in Book 1, Pages 12 & 12A of maps, records of Mono County, was used as the basis of bearings for this map.

NOTES:
R = Record per Williams Tract No.1, per Book 1, Page 12 & 12A unless noted otherwise.
R_1 = Record per R.S. 34-10 per R.S. Bk. 1 Pg. 66

Scale 1" = 40'

Monumentation:
○ Indicates set 2" I.P. & Tag L.S. 3462.
● Indicates Found 2" I.P. & Tag L.S. 3462 per R.S. 34-10 recorded in Book 1 Page 66 unless otherwise noted.

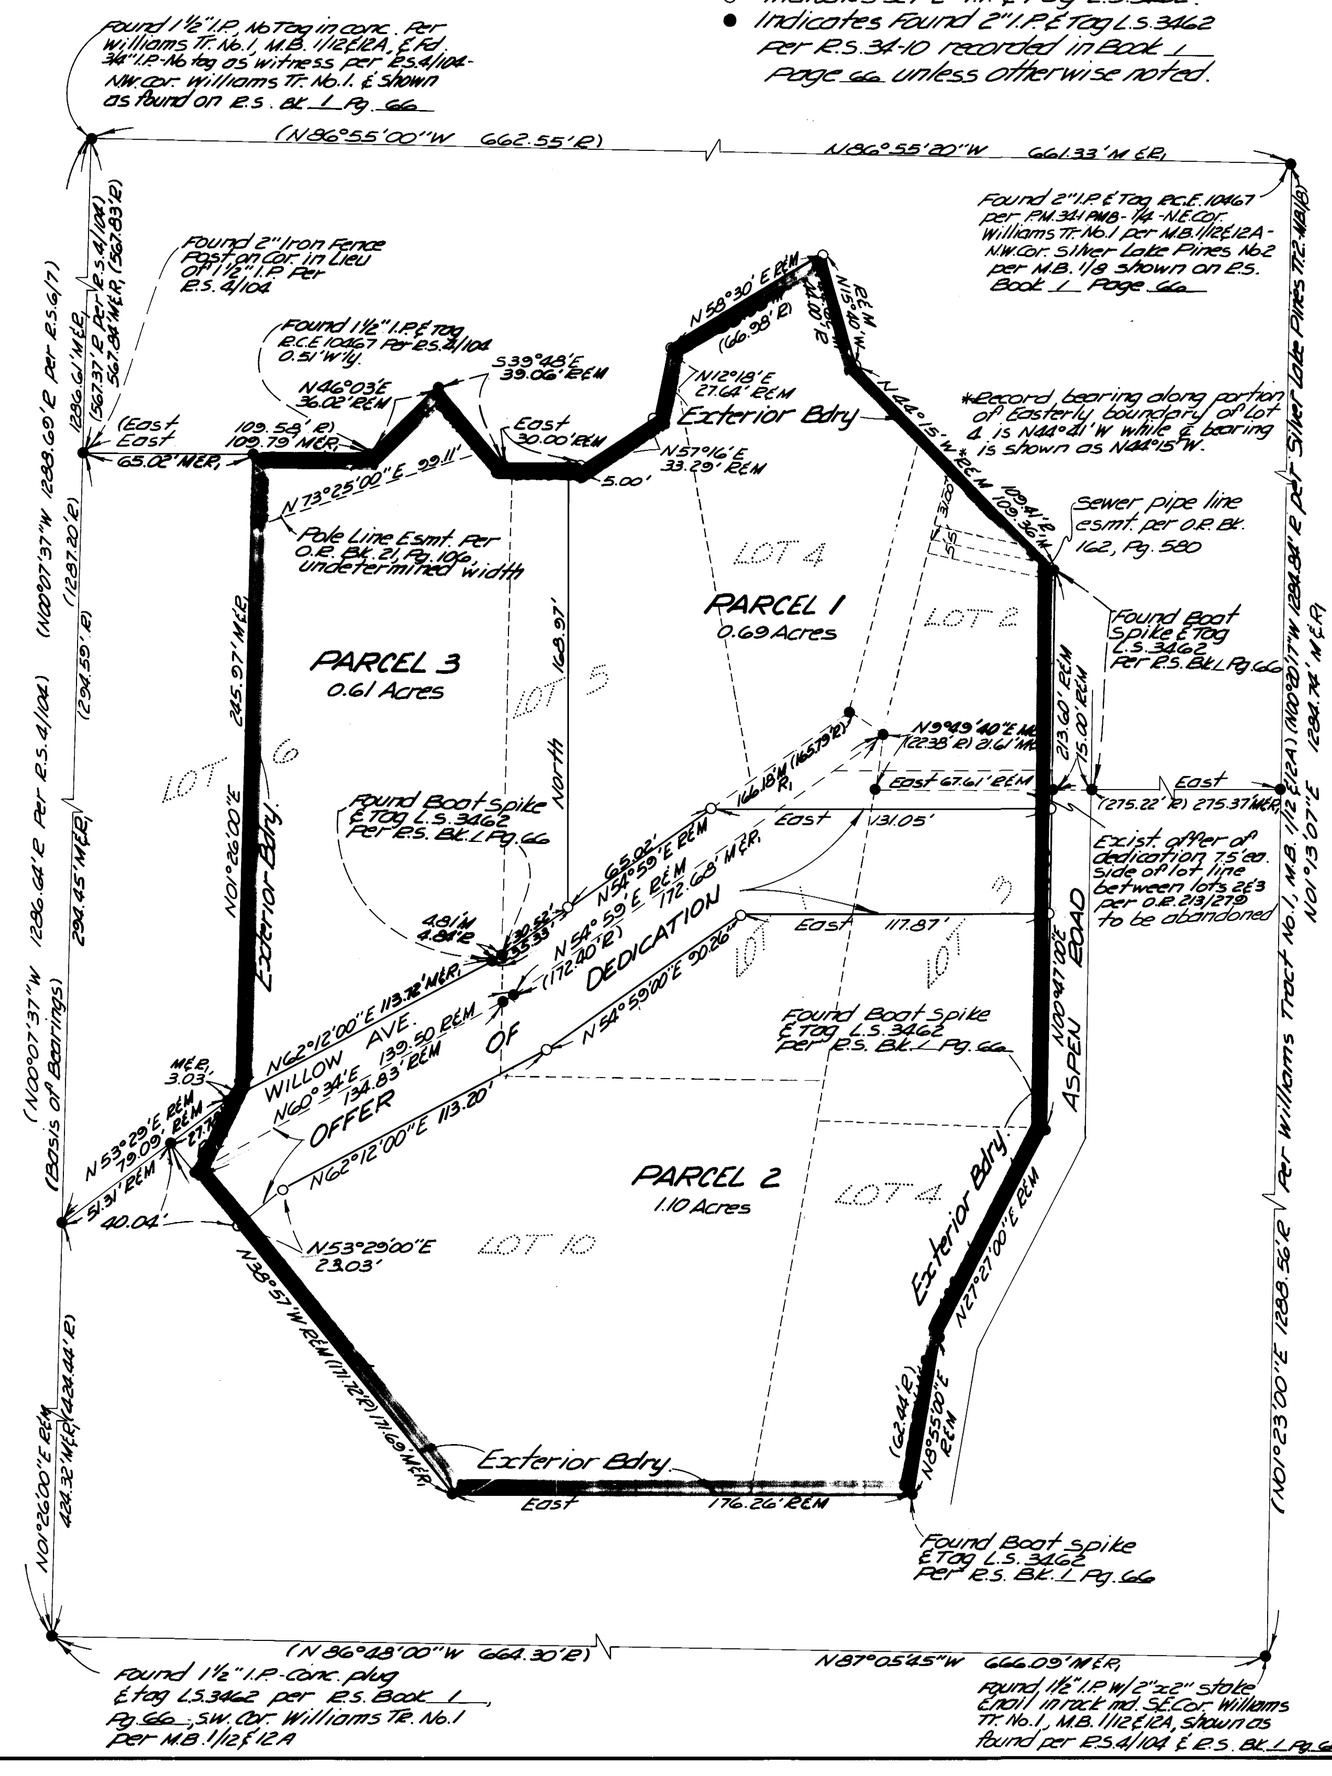

P.M. Vol. 2 Page 39-C

80-150