SCALE 1" = 50'

PARCEL MAP No. 37-106

IN THE COUNTY OF MONO, STATE OF CALIFORNIA, BEING A SUBDIVISION OF PARCEL No. 1 OF PARCEL MAP No. 37-88 RECORDED IN BOOK 2, PAGES 71 THROUGH 71 C OF PARCEL MAPS IN THE OFFICE OF THE COUNTY RECORDER OF SAID COUNTY, ALSO BEING SITUATED IN THE SOUTHWEST QUARTER OF THE SOUTHWEST QUARTER OF SECTION 28, TOWNSHIP 4 SOUTH, RANGE 30 EAST, M.D.M.

Basis Of Bearings.
Bearing of N00°06'04 E Along the Westerly Line of Parcel No. 1 Per Parcel Map 37-88 Recorded in Parcel Map Book 2, Pages 71 through 71c of Offical Records was used as basis of bearings for this Map.

Monumentation
● Indicates Found Point as Noted
○ Indicates Set 2" I.P. & Tag RCE 25564

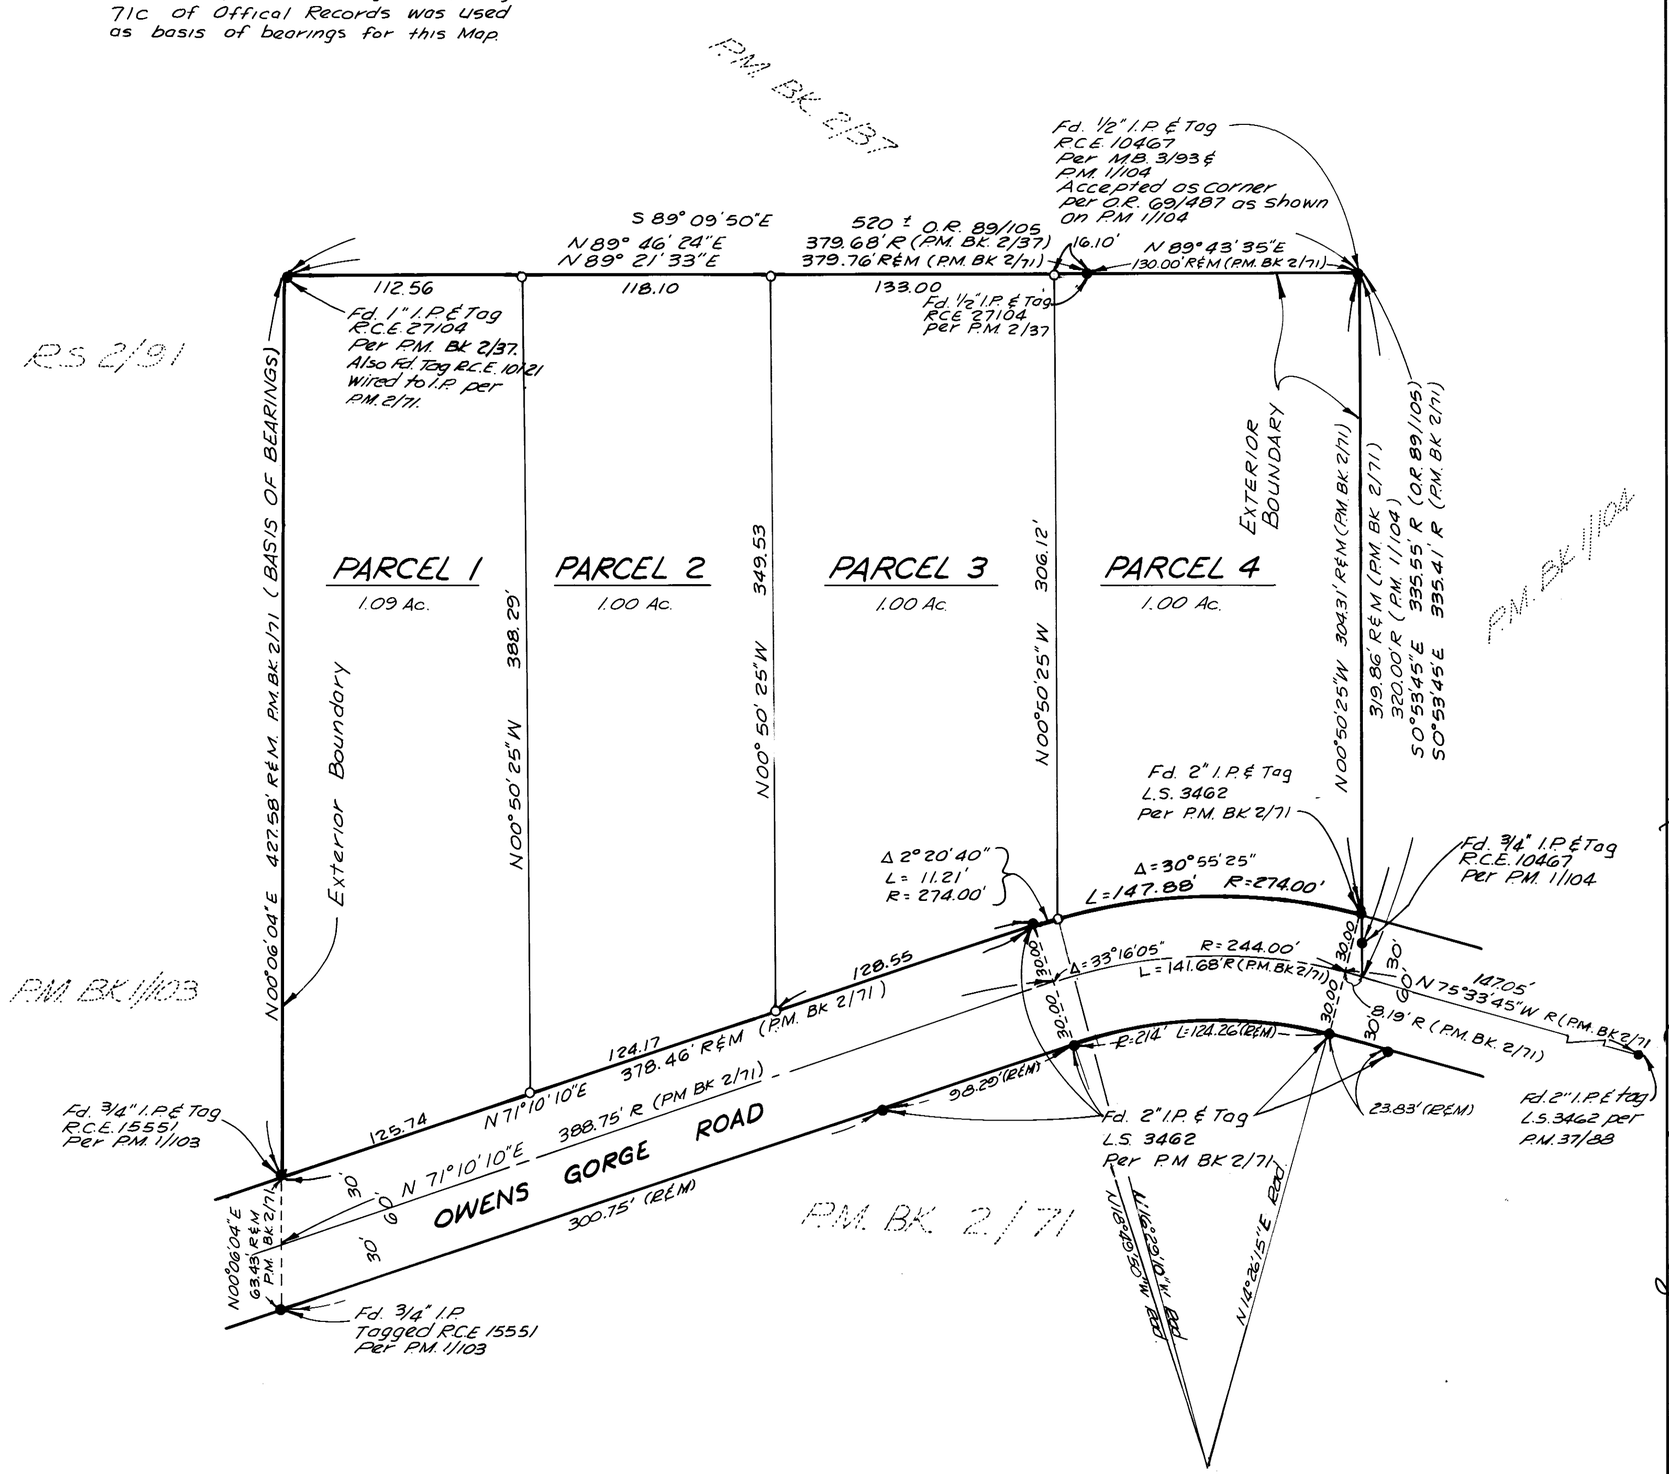

PM Book 2 Page 109-A