SHEET 2 OF 2 SHEETS
SCALE: 1" = 50'

PARCEL MAP NO. 36-83

MONO COUNTY, CALIFORNIA
BEING A DIVISION OF PARCELS 2 AND 3 OF PARCEL MAP Nº 36-6
AS SHOWN ON THE MAP FILED IN BOOK 7, PAGE 58 OF PARCEL MAPS,
RECORDS OF MONO COUNTY, CALIFORNIA

2 PARCELS — 7.739 ACRES
AUGUST 1979 — GERALD F. OLDENBURG, L.S. 3246

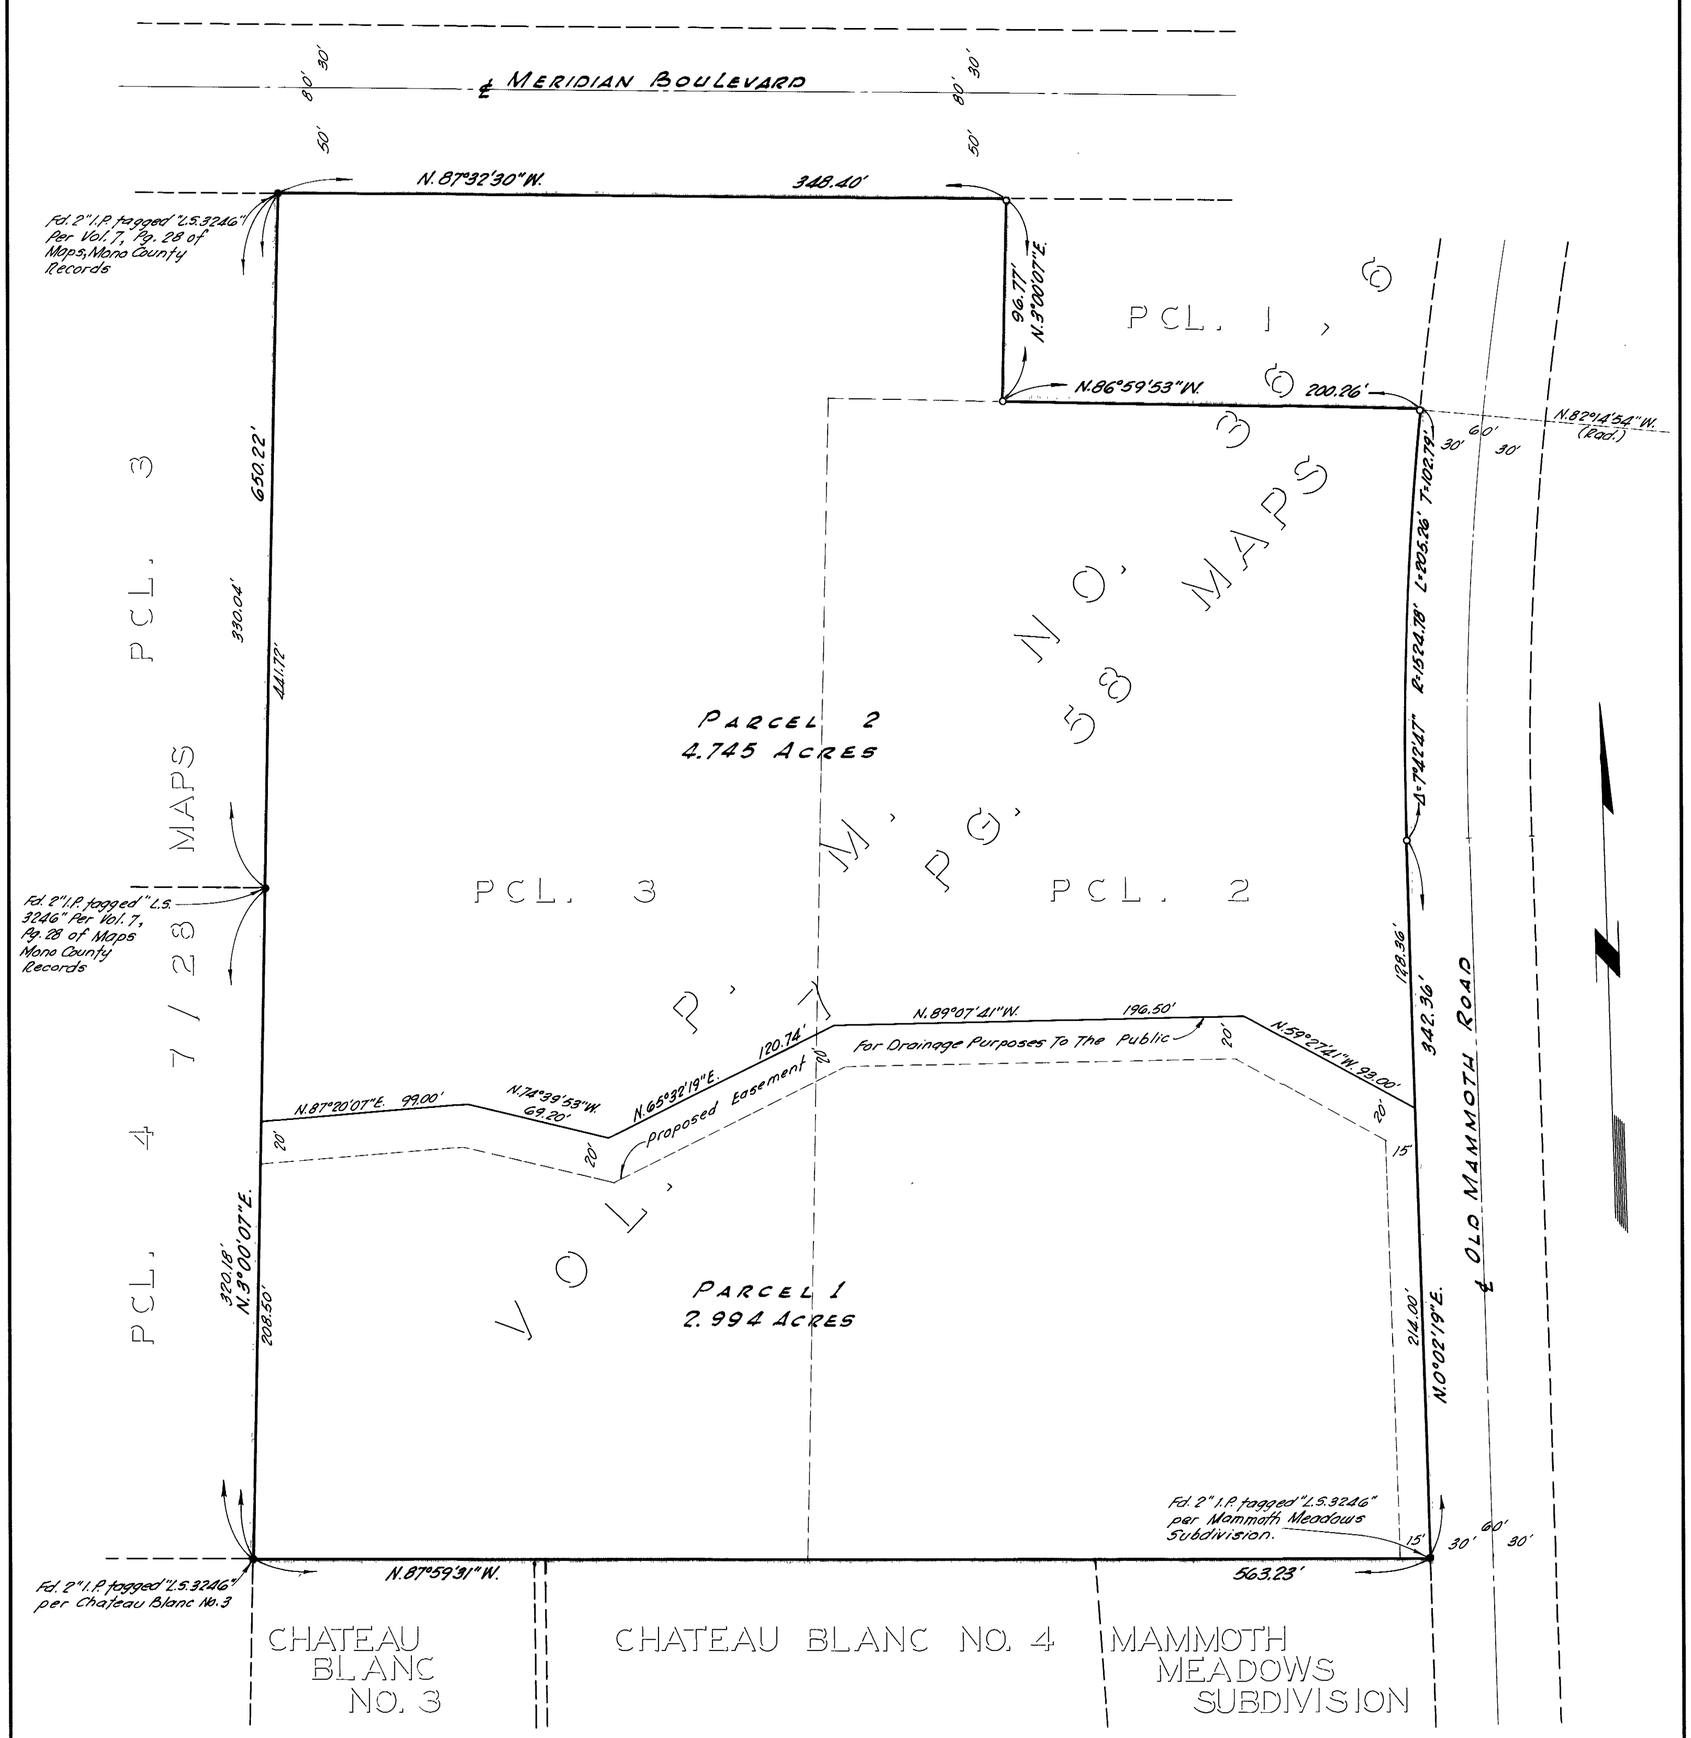

BASIS OF BEARINGS:

The bearings hereon are based on the south line of parcels 2 and 3 being N.87°59'31"W. per map thereof recorded in Volume 7, Page 58 of Maps, Records of Mono County, California.

MONUMENT NOTES:

○ Indicates set 2" I.P. tagged "L.S. 3246".

2"x2" tagged "L.S. 3246" to be set at all lot corners, unless otherwise noted.

● Indicates fd. 2" I.P. as noted.

78-242

PM Vol 2 Page 19-A