# PARCEL MAP NO. 36-81

IN THE COUNTY OF MONO, STATE OF CALIFORNIA.

BEING A SUBDIVISION OF LOT 9 OF SIERRA VALLEY SITES TRACT NO. 1, RECORDED IN BOOK 1 OF MAPS AT PAGE 26 OF THE OFFICIAL RECORDS, AND BEING SITUATED IN THE SE 1/4 OF THE NE 1/4 OF SECTION 34, T.3S., R.27E., M.D.M.

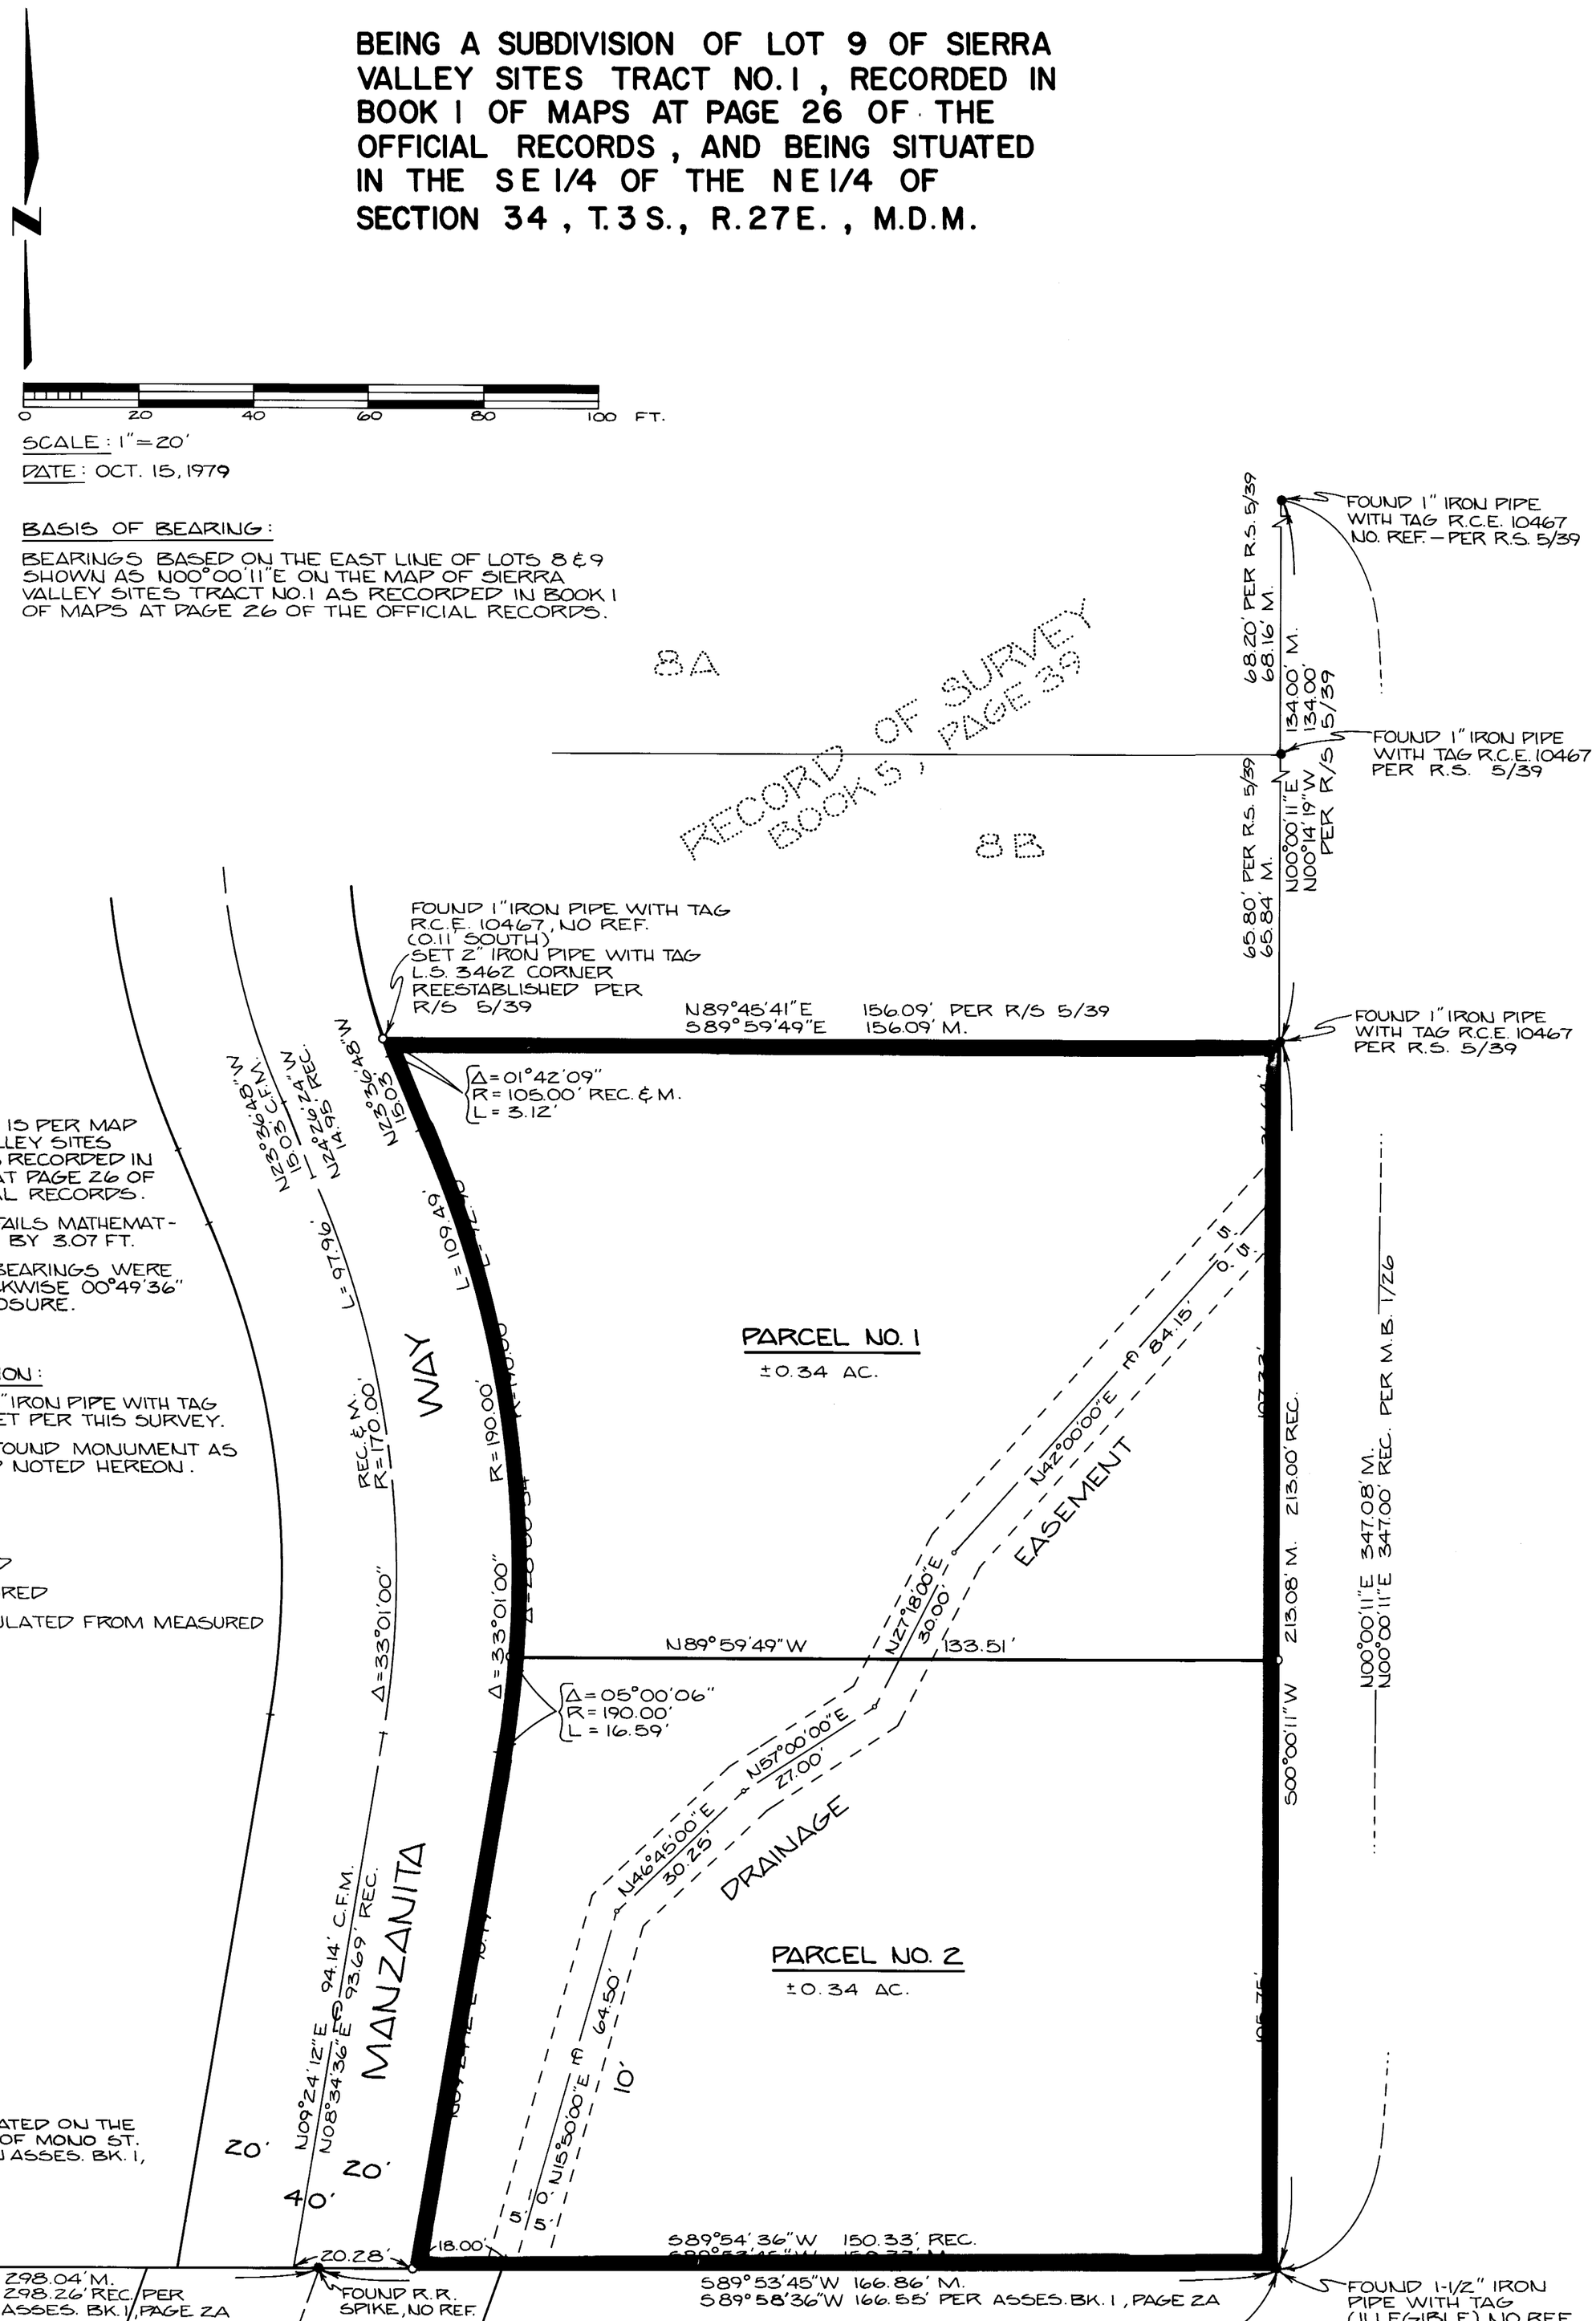


NOTES:

RECORD DATA IS PER MAP OF SIERRA VALLEY SITES TRACT NO. 1, AS RECORDED IN MAP BOOK 1, AT PAGE 26 OF OF THE OFFICAL RECORDS.

RECORD LOT FAILS MATHEMATICAL CLOSURE BY 3.07 FT.

CENTERLINE BEARINGS WERE ROTATED CLOCKWISE 00°49'36" TO OBTAIN CLOSURE.

MONUMENTATION:

- o INDICATES 2" IRON PIPE WITH TAG L.S. 3462 SET PER THIS SURVEY.
- ● INDICATES FOUND MONUMENT AS SHOWN AND NOTED HEREON.

LEGEND:

REC. = RECORD

M. = MEASURED

C.F.M. = CALCULATED FROM MEASURED

P.M. Vol. 2 Page 111