PARCEL MAP NO. 36-88

BEING A RESUBDIVISION OF LOTS 77 AND 78 OF MAMMOTH VISTA UNIT NO. 2, TRACT NO. 36-11, AS RECORDED IN MAP BOOK 8, PAGE 9 OF THE MONO COUNTY RECORDS, AND BEING SITUATED IN THE NW 1/4 OF SECTION 3, T.4 S., R.27E., M.D.M., COUNTY OF MONO, STATE OF CALIFORNIA.

0 40 80 120 160 200 FT.

SCALE: 1"=40'

DATE:

BASIS OF BEARING:

THE BEARING OF N12°08'31"E ON THE CENTERLINE OF VALLEY VISTA DRIVE AS SHOWN ON THE MAP OF TRACT NO. 36-11 RECORDED IN BOOK 8, PAGE 9 OF MAPS WAS USED AS THE BASIS OF BEARING.

MONUMENTATION:

- ○ INDICATES SET 2" IRON PIPE AND TAG L.S. 3462 FLUSH WITH THE GROUND.
- □ INDICATES SET 2"X2" STAKE AND TAG L.S. 3462.
- ● INDICATES FOUND MONUMENTS AS NOTED HEREON.
- ■ INDICATES FOUND 2"X2" STAKE & TAG L.S. 3462, OR UNLESS NOTED OTHERWISE.

R = RECORD

M = MEASURED

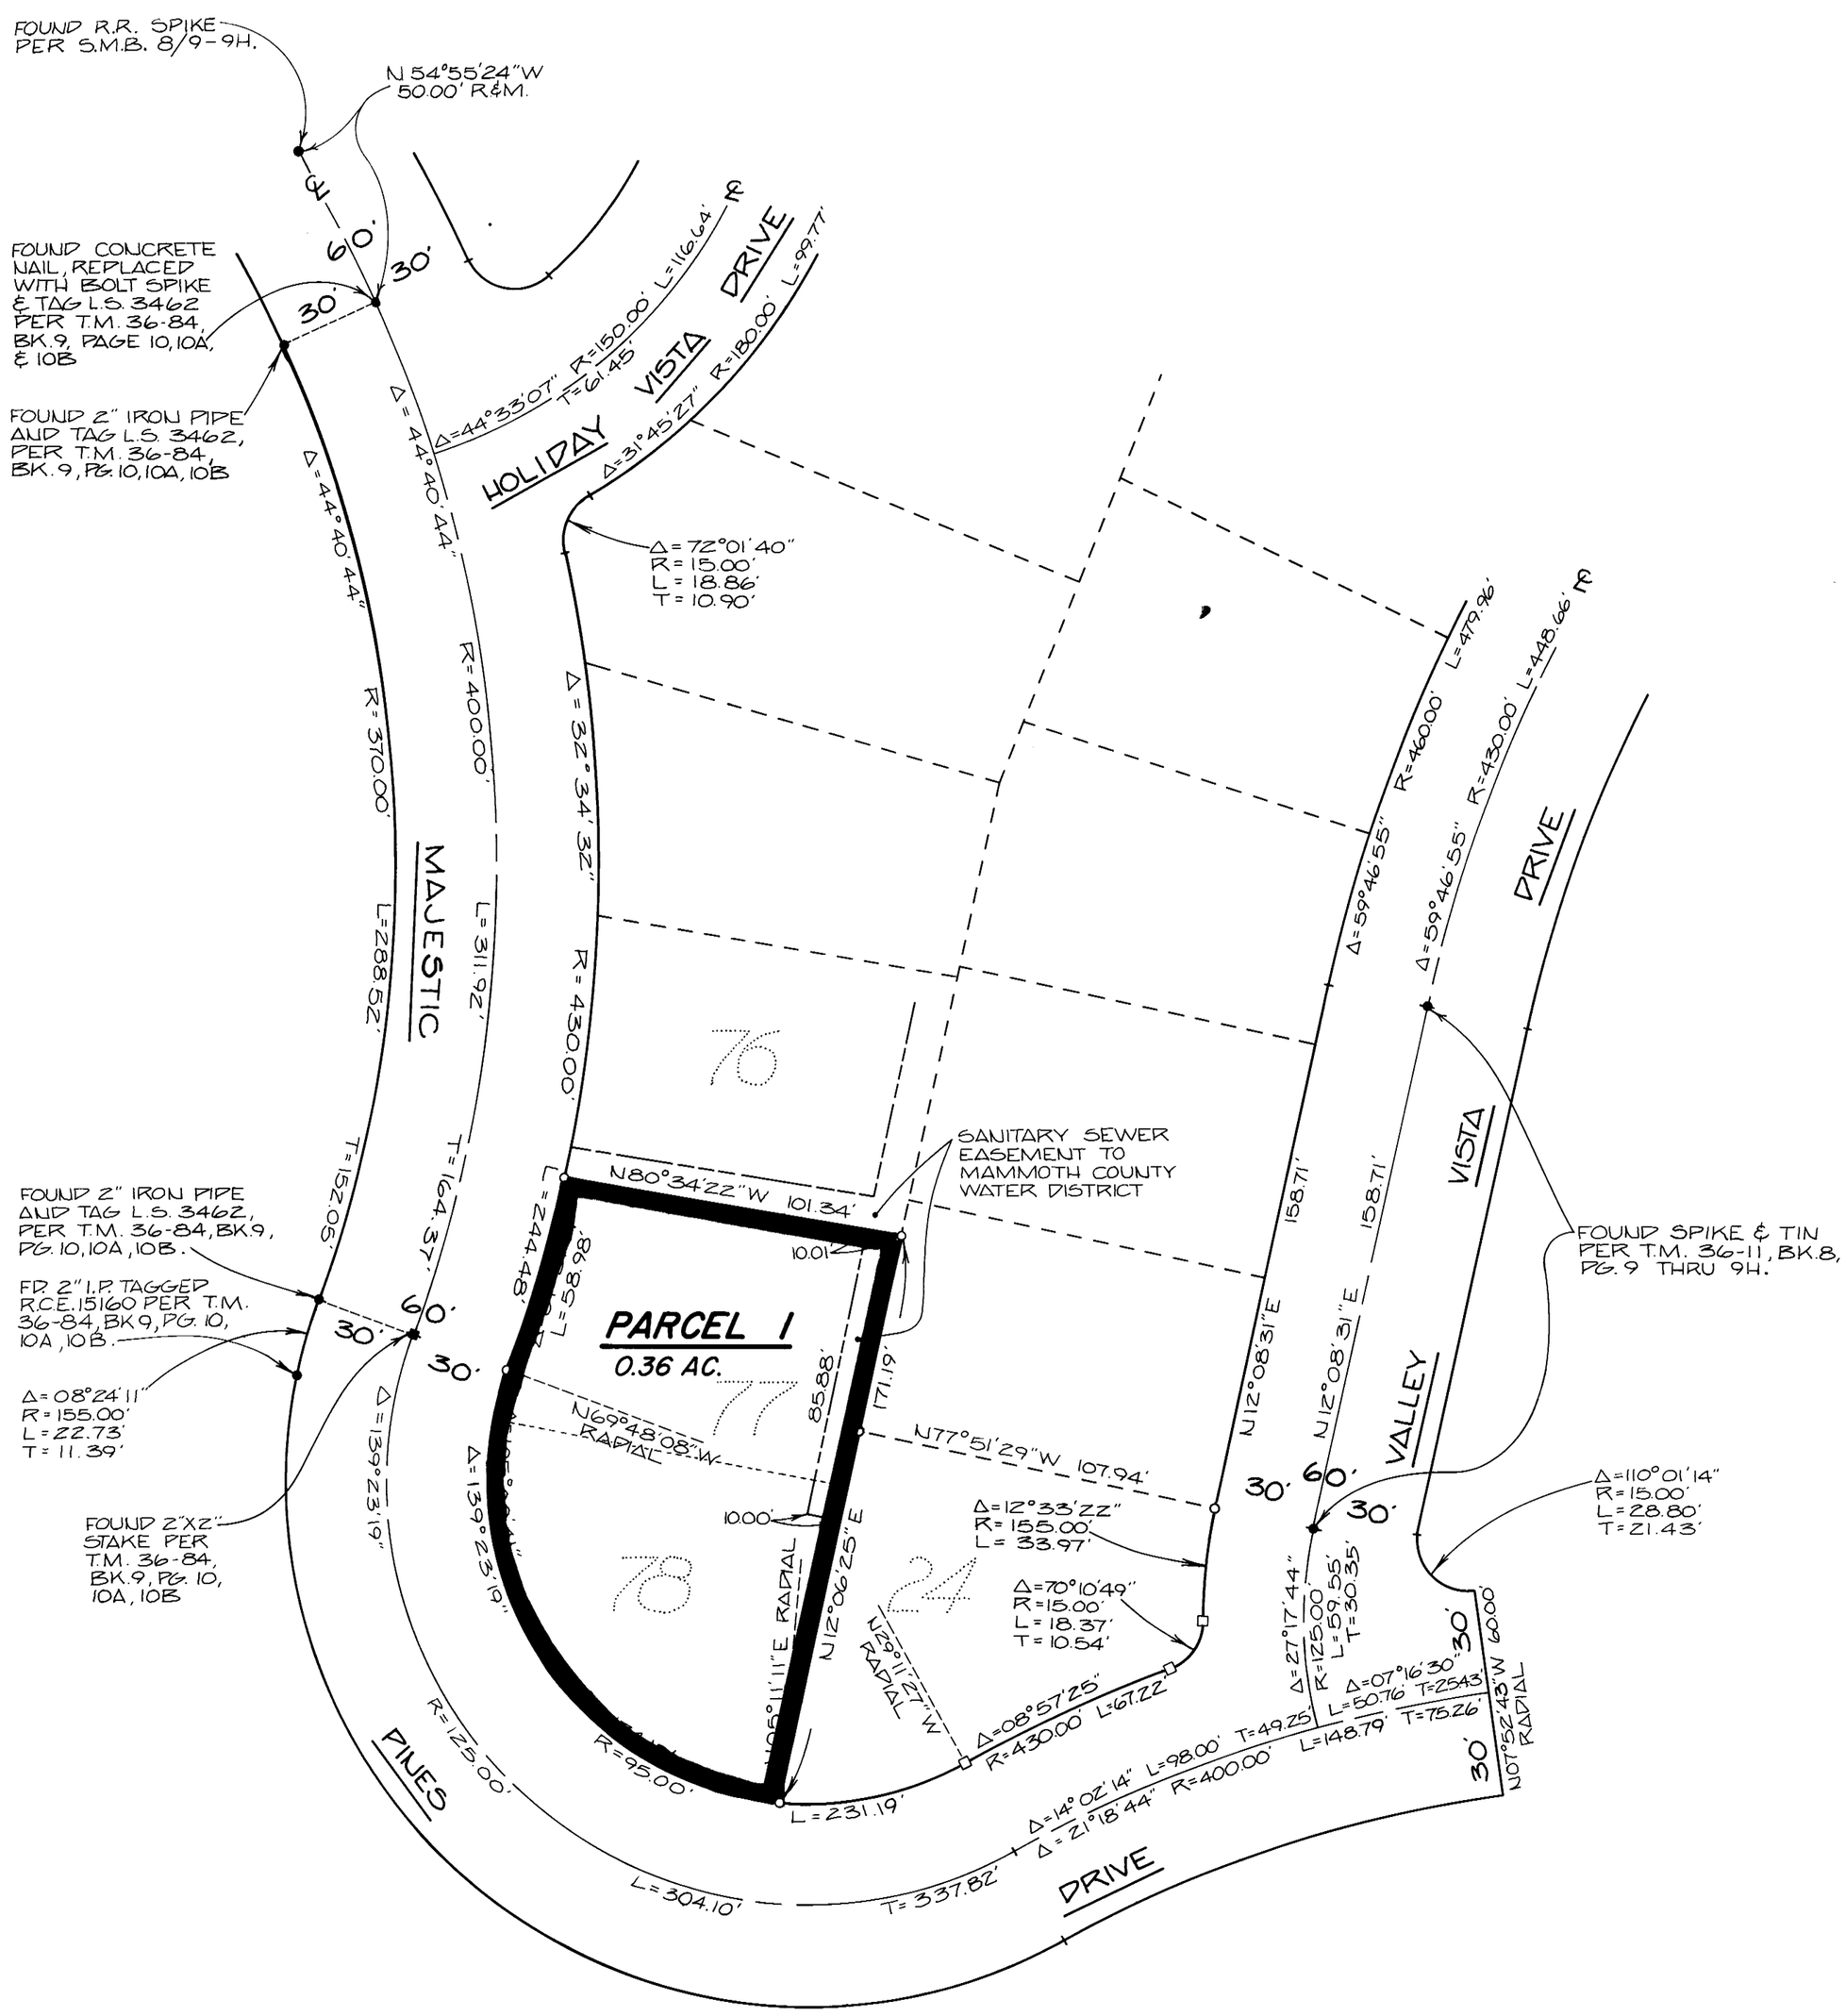

P/M Vol 2 Page 21