SCALE: 1"=50'

SHEET 2 OF 2 SHEETS

PARCEL MAP Nº 37-59

IN THE COUNTY OF MONO, STATE OF CALIFORNIA, BEING A DIVISION OF LOT 2 OF THE DELTA SUBDIVISION AS SHOWN ON THE MAP THEREOF RECORDED IN BOOK 3, PAGE 83 OF MAPS, RECORDS OF SAID COUNTY TOGETHER WITH ANOTHER PORTION OF THE NORTH-EAST QUARTER OF SECTION 35, TOWNSHIP 4 SOUTH, RANGE 29 EAST, M.D.M.

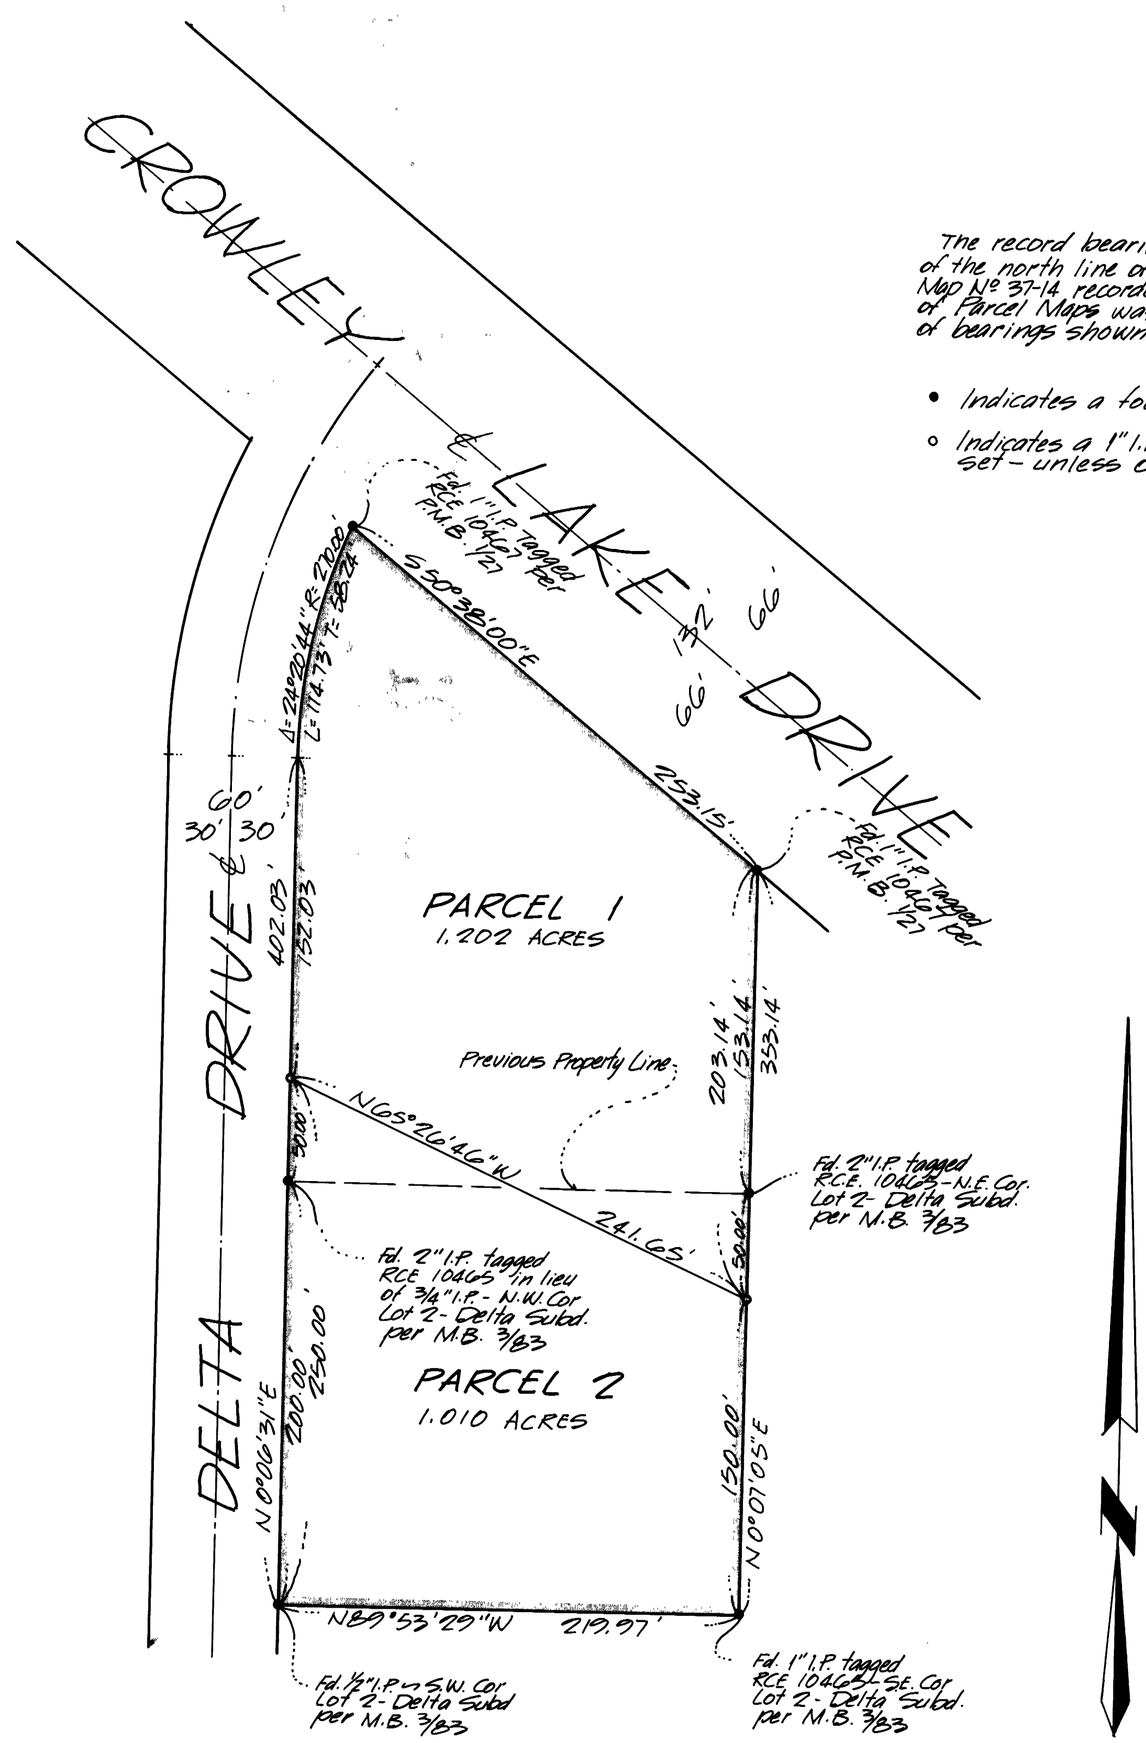

The record bearing of S 50°38'00"E of the north line of Parcel Nº 2 of Parcel Map Nº 37-14 recorded in Book 1, Page 27 of Parcel Maps was used as the basis of bearings shown on this map.

- • Indicates a found point as noted.
- ∘ Indicates a 1" I.P. tagged RCE 10467 set – unless otherwise noted.