SCALE: 1" = 100'

PARCEL MAP Nº 34-16

IN THE COUNTY OF MONO, STATE OF CALIFORNIA, A RESUBDIVISION OF LOTS 1 THRU 7 INCLUSIVE OF BLOCK 16 OF SILVER LAKE PINES TRACT Nº 4 RECORDED IN BOOK 1, PAGE 10 OF MAPS, RECORDS OF SAID COUNTY, BEING A PORTION OF THE NORTHEAST QUARTER OF SECTION 21, TOWNSHIP 2 SOUTH, RANGE 26 EAST, M.D.M.

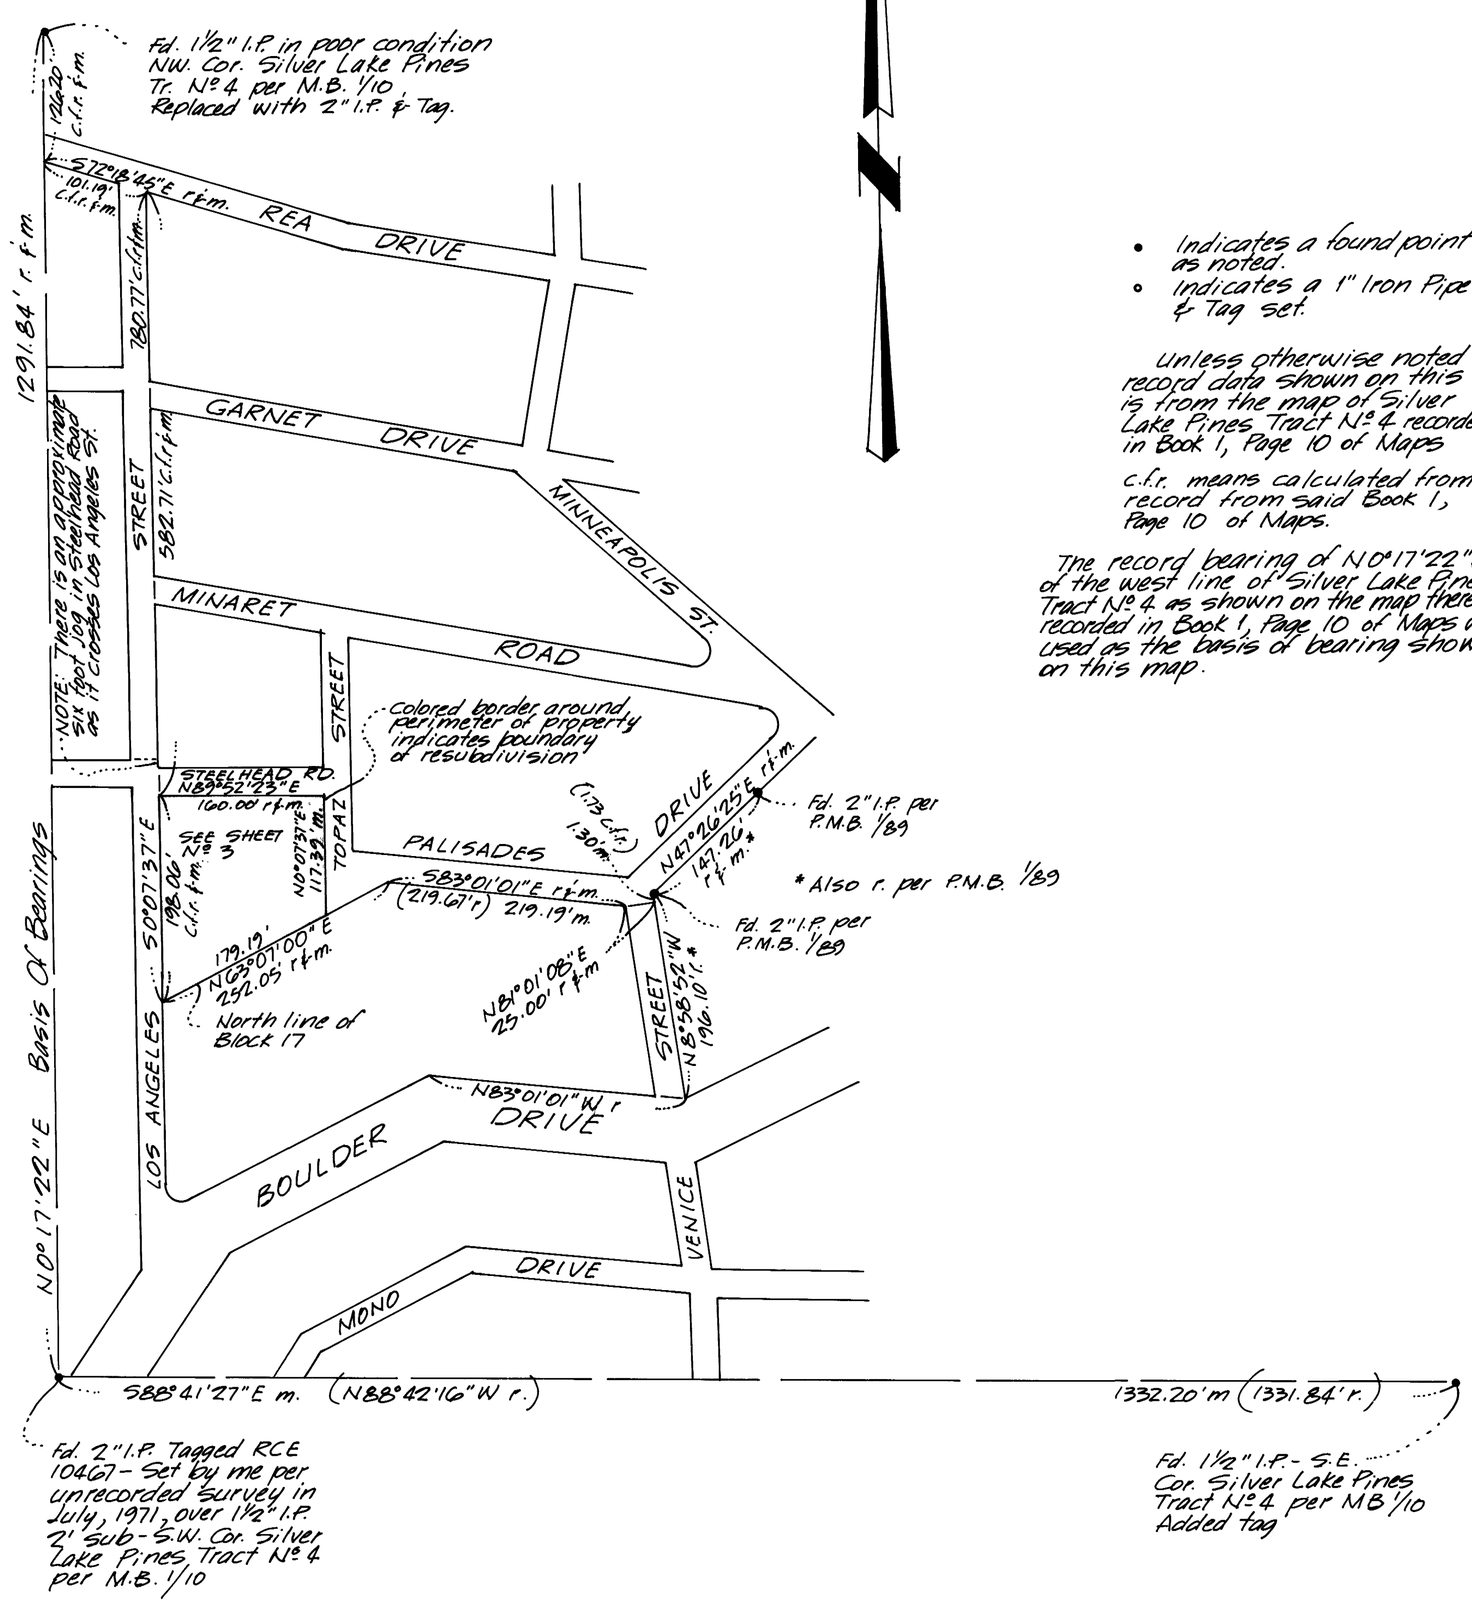

- • Indicates a found point as noted.
- ∘ Indicates a 1" Iron Pipe & Tag set.

Unless otherwise noted record data shown on this is from the map of Silver Lake Pines Tract Nº 4 recorded in Book 1, Page 10 of Maps

c.f.r. means calculated from record from said Book 1, Page 10 of Maps.

The record bearing of N0°17'22"E, of the west line of Silver Lake Pines, Tract Nº 4 as shown on the map thereof recorded in Book 1, Page 10 of Maps was used as the basis of bearing shown on this map.