PARCEL MAP NO. 34-15

BEING A RESUBDIVISION OF LOTS 1-6 & 15-19 IN BLOCK 19, OF SILVER LAKE PINES TRACT NO. 4, AND BEING SITUATED IN THE NE 1/4 OF SECTION 21, T. 2 S., R. 26 E., M.D.M., IN THE COUNTY OF MONO, STATE OF CALIFORNIA.

N

0 30 60 90 120 150 FT.

SCALE: 1" = 30'

BASIS OF BEARING:

THE BEARING OF N47°26'25"E ALONG THE SOUTH-EASTERLY LINE OF BOULDER DRIVE AS SHOWN ON THE MAP OF RECORD OF SURVEY FILED IN BOOK 6, PAGE 7 OF MAPS, WAS USED AS THE BASIS OF BEARINGS FOR THIS MAP.

MONUMENTATION:

- o INDICATES SET 2" IRON PIPE AND TAG L.S. 3462 FLUSH WITH GROUND.
- • INDICATES FOUND MONUMENT AS NOTED HEREON.

LEGEND:

R. = RECORD PER R/S BK. 6, PG. 7 & MAP BK. 1, PG. 10
M. = MEASURED
C.F.M. = CALCULATED FROM MEASURED

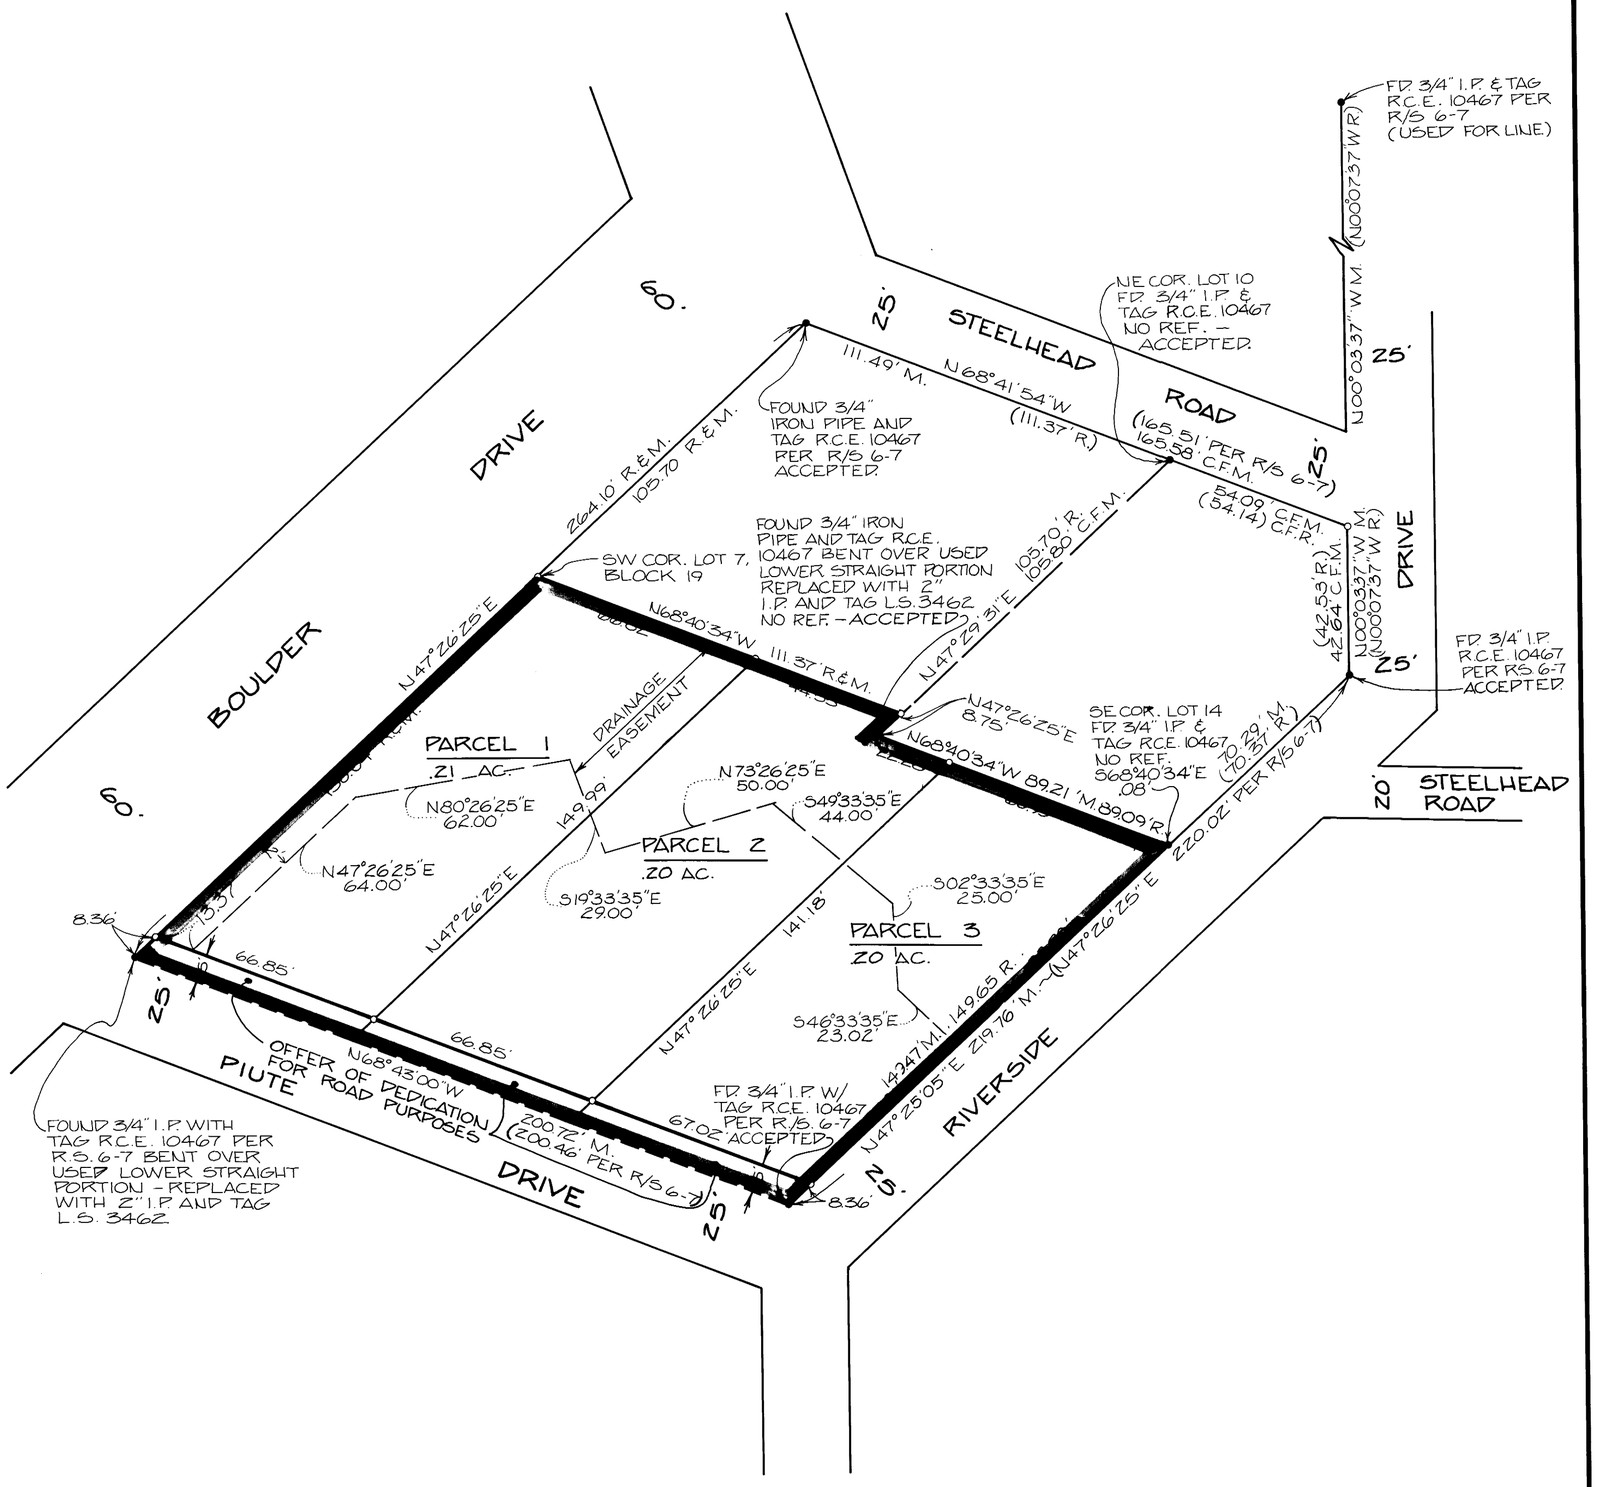

P.M. Vol 2 Page 41-A