PARCEL MAP NO. 37

BEING A SUBDIVISION OF PAR
3, OF PARCEL MAP NO. 37-
RECORDED IN BOOK 1, PAGE
OF PARCEL MAPS, AND BEIN
SITUATED IN THE NW 1/4, NW
OF SECTION 9, T.5S., R.33E
M.D.M., IN THE COUNTY OF
MONO, STATE OF CALIFORN

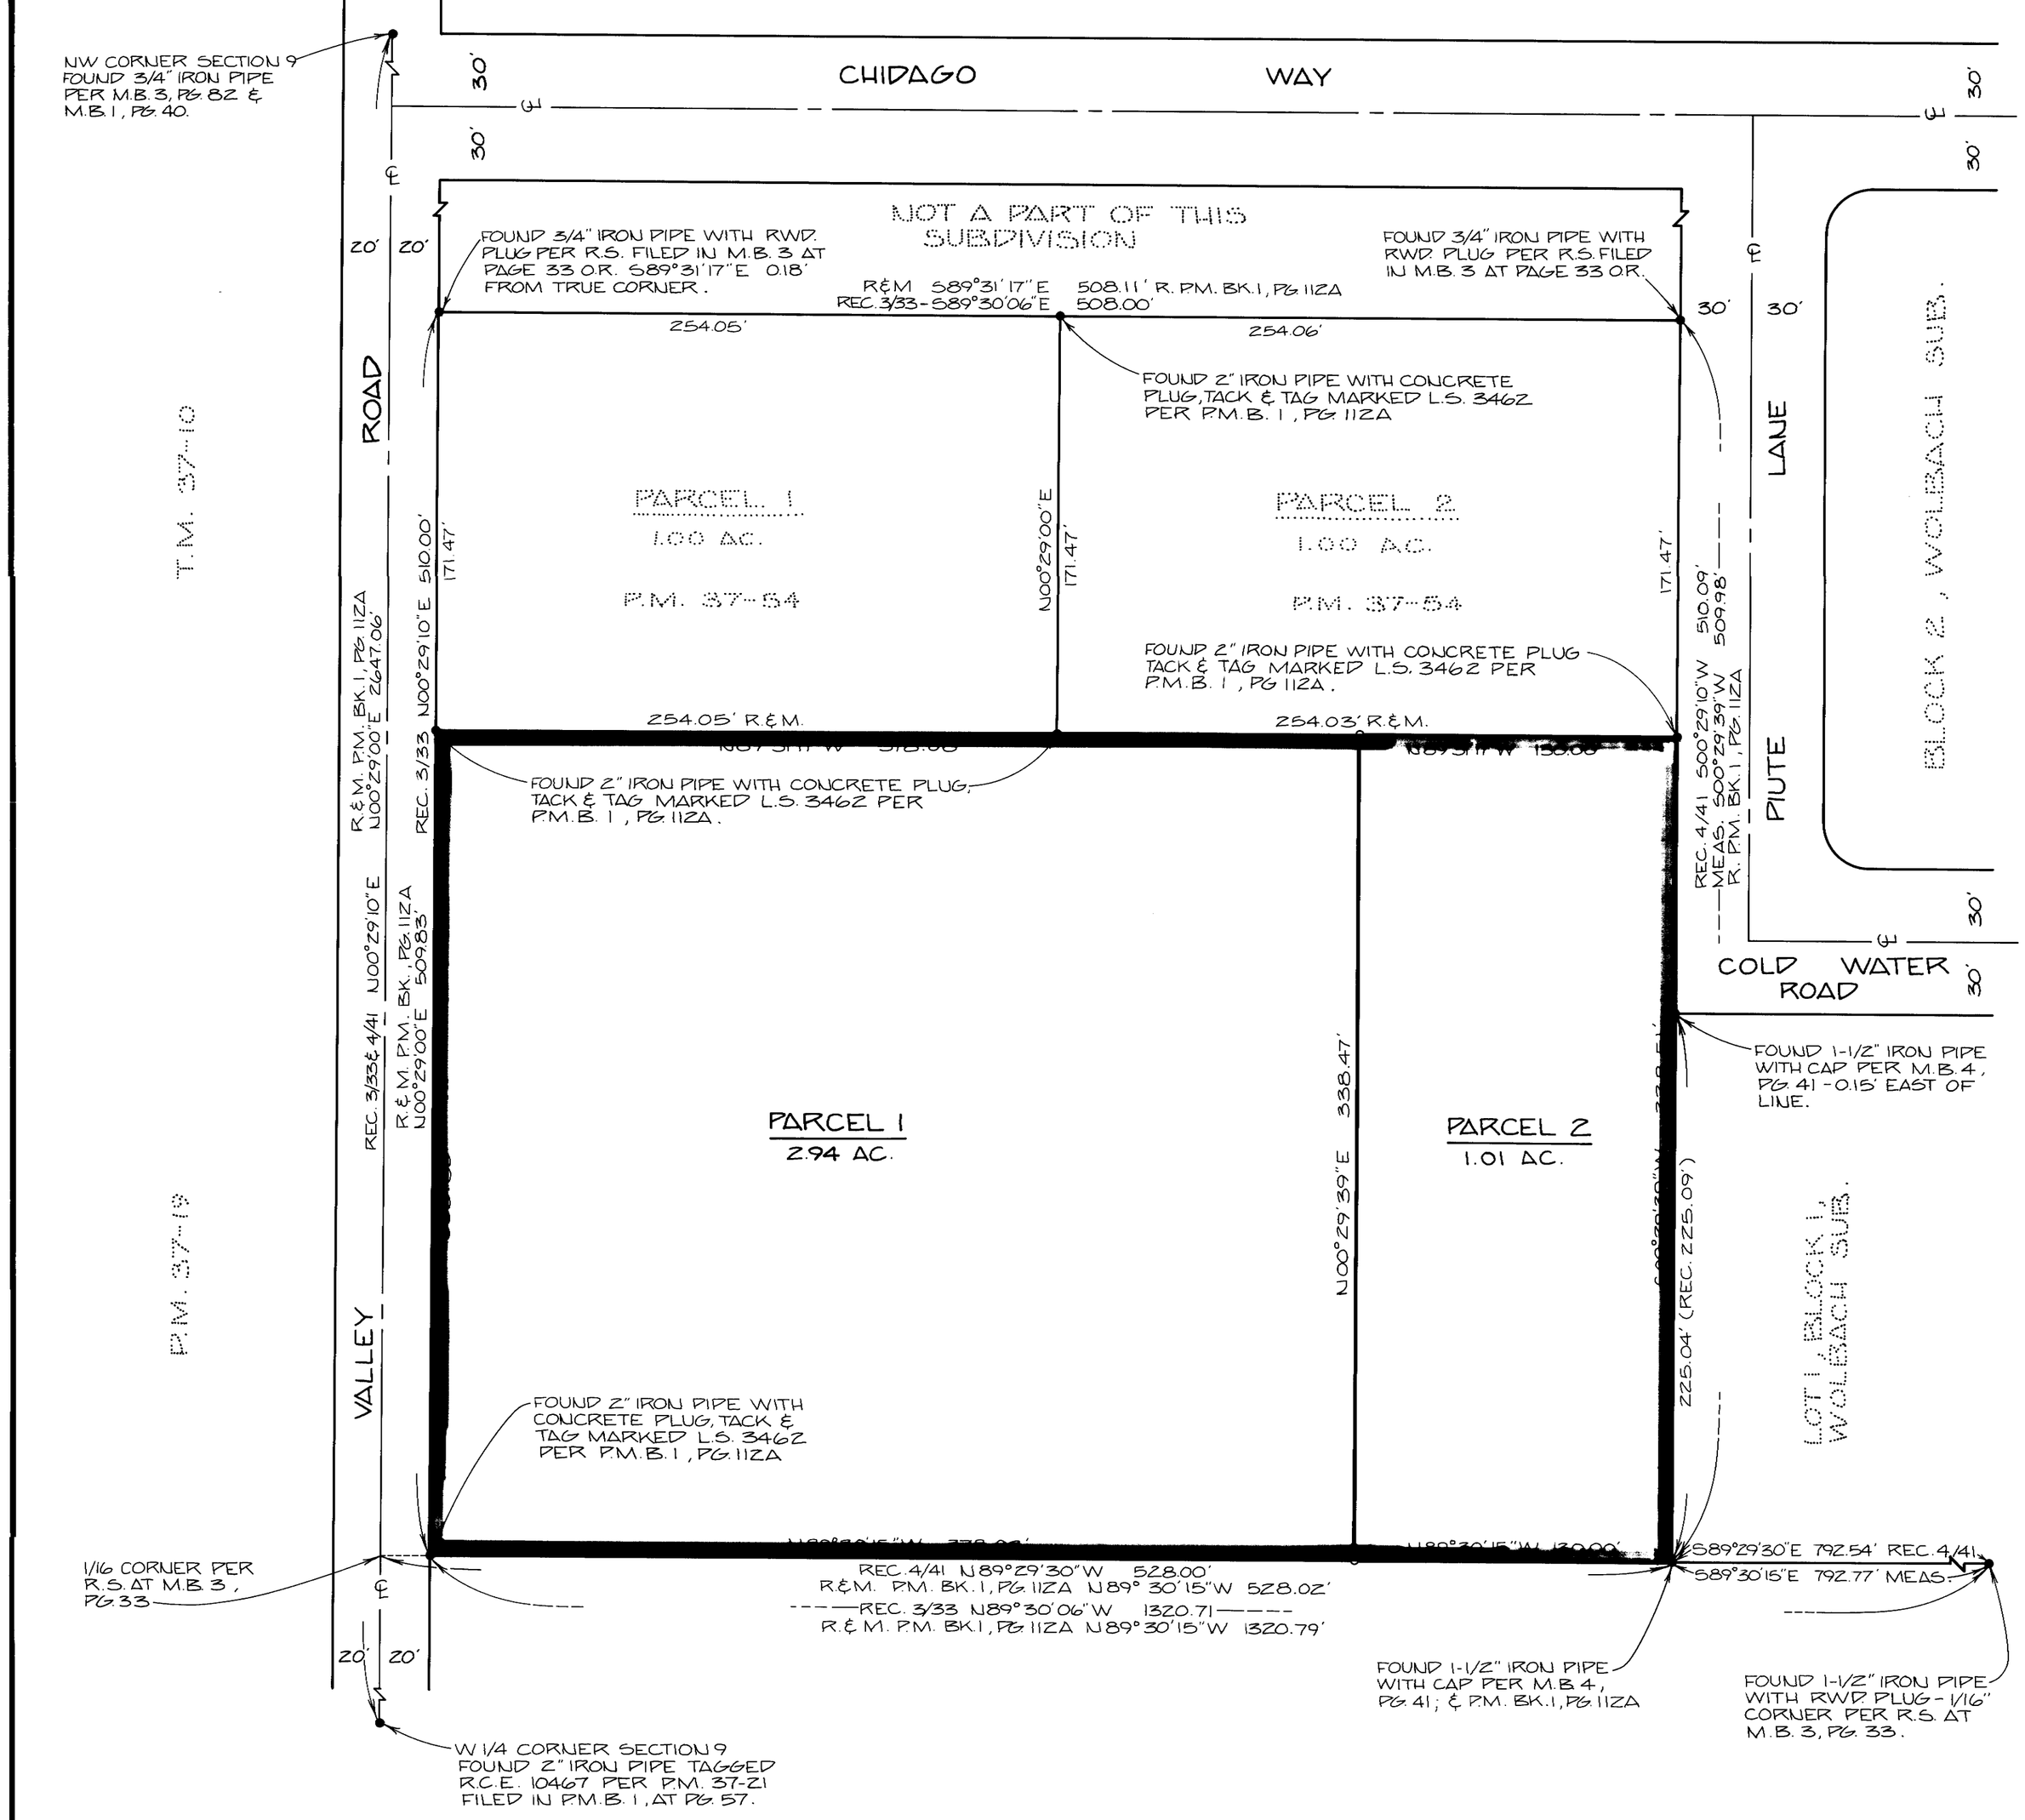

0 50 100 150 200

SCALE: 1" = 50'

DATE: JANUARY 18, 1980

BASIS OF BEARING:

BEARING BASED ON FOUND MONUMENTS - W 1/4 CORN
SECTION 9 TO NW CORNER SECTION 9 - N00°29'00"E
PARCEL MAP NO. 37-21 FILED IN BOOK 1 OF PARCEL M
AT PAGE 57.

NOTES:

RECORD DATA PER MAP OF WOLBACH SUBDIVISION
FILED IN M.B. 4, PG 41-41A & R.S. AT M.B. 3, PG. 33.
AND PARCEL MAP 37-54 IN P.M. BK.1, PG 112A O
PARCEL MAPS.

MONUMENTATION:

- o INDICATES SET 2" IRON PIPE WITH TAG L.S. 3462 FLUSH WITH GROUND.
- • INDICATES FOUND MONUMENT AS NOTED AND SH HEREON.

LEGEND:

R. = RECORD
M. = MEASURED