SCALE: 1"=30'

SHEET 2 OF 2

PARCEL MAP № 37-90

IN THE COUNTY OF MONO, STATE OF CALIFORNIA, BEING A SUBDIVISION OF A PORTION OF THE NORTHWEST QUARTER OF SECTION 35, T.4 S., R.29 E., M.D.M.

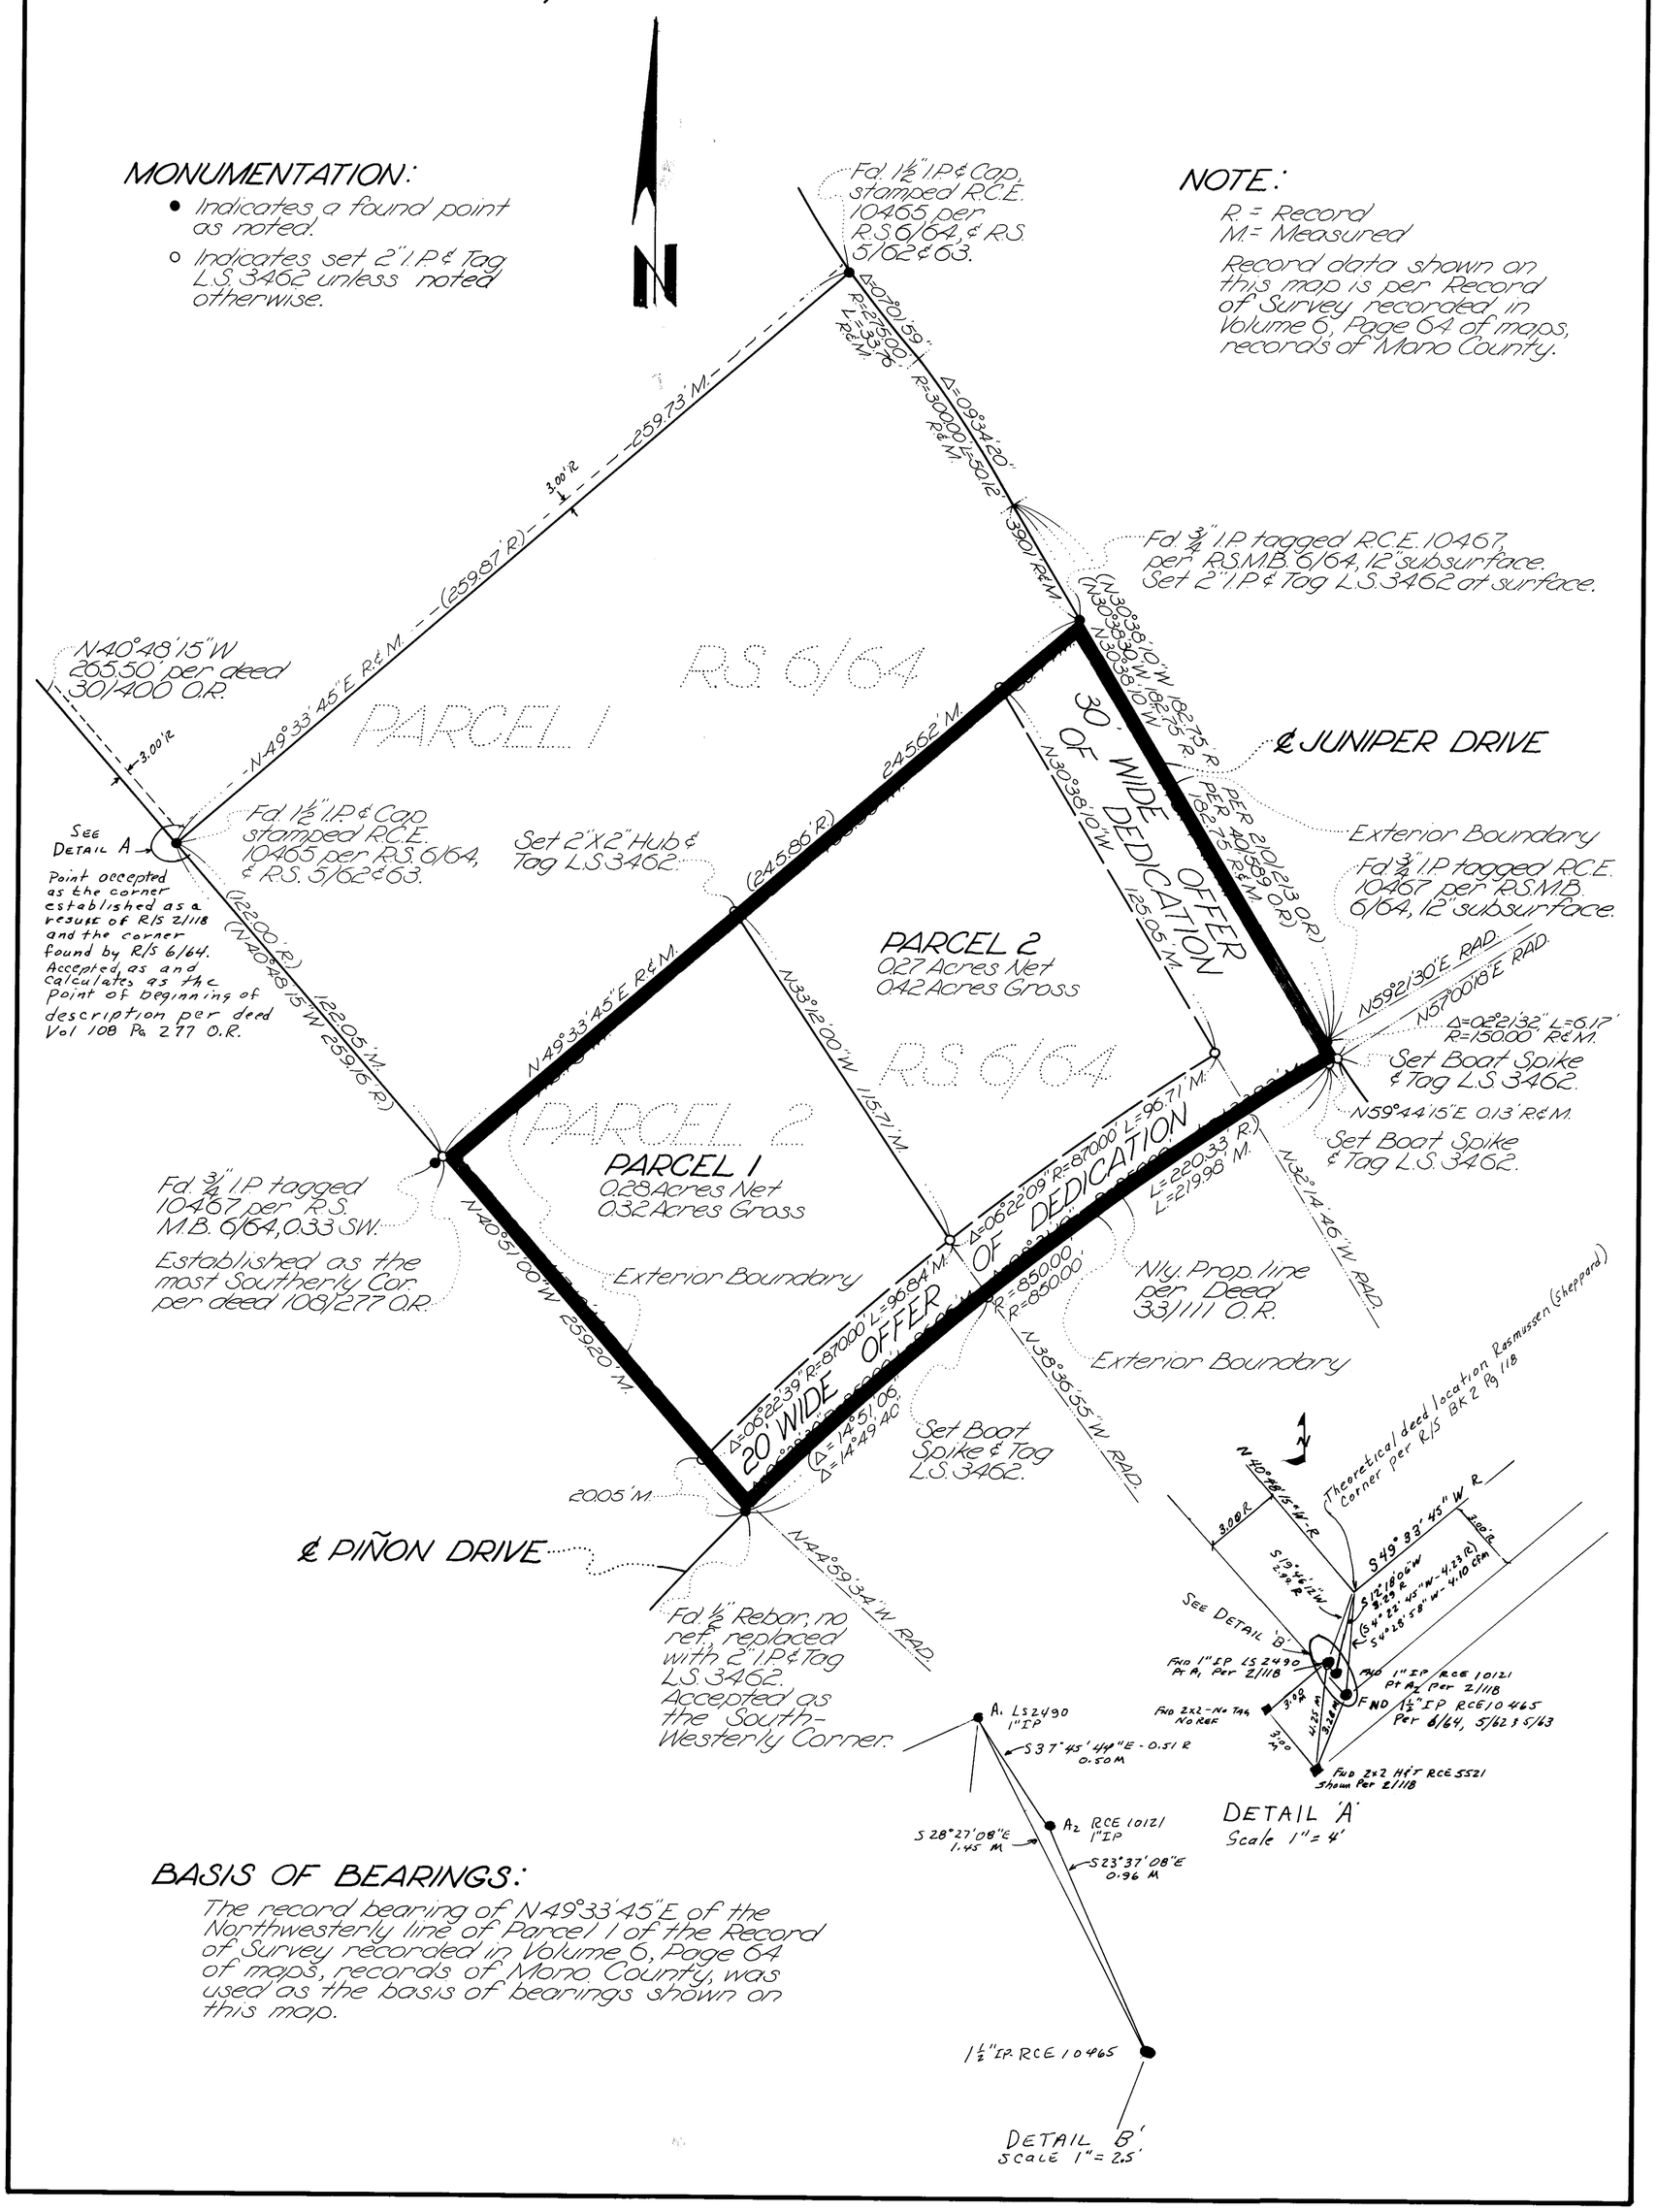

MONUMENTATION:

- • Indicates a found point as noted.
- ○ Indicates set 2" I.P. & Tag L.S. 3462 unless noted otherwise.

NOTE:

R. = Record
M. = Measured

Record data shown on this map is per Record of Survey recorded in Volume 6, Page 64 of maps, records of Mono County.

BASIS OF BEARINGS:

The record bearing of N49°33'45"E of the Northwesterly line of Parcel 1 of the Record of Survey recorded in Volume 6, Page 64 of maps, records of Mono County, was used as the basis of bearings shown on this map.

P.M. Vol 2 Page 45-A