P.M. Vol 2 Page 47-A

SCALE : 1" = 50'

SHEET 2 OF 2 SHEETS

PARCEL MAP № 36-85

IN THE COUNTY OF MONO, STATE OF CALIFORNIA, BEING A SUBDIVISION OF A PORTION OF THE SE. ¼ OF THE SE. ¼ OF SECTION 34, T.3S., R.27E., M.D.M.

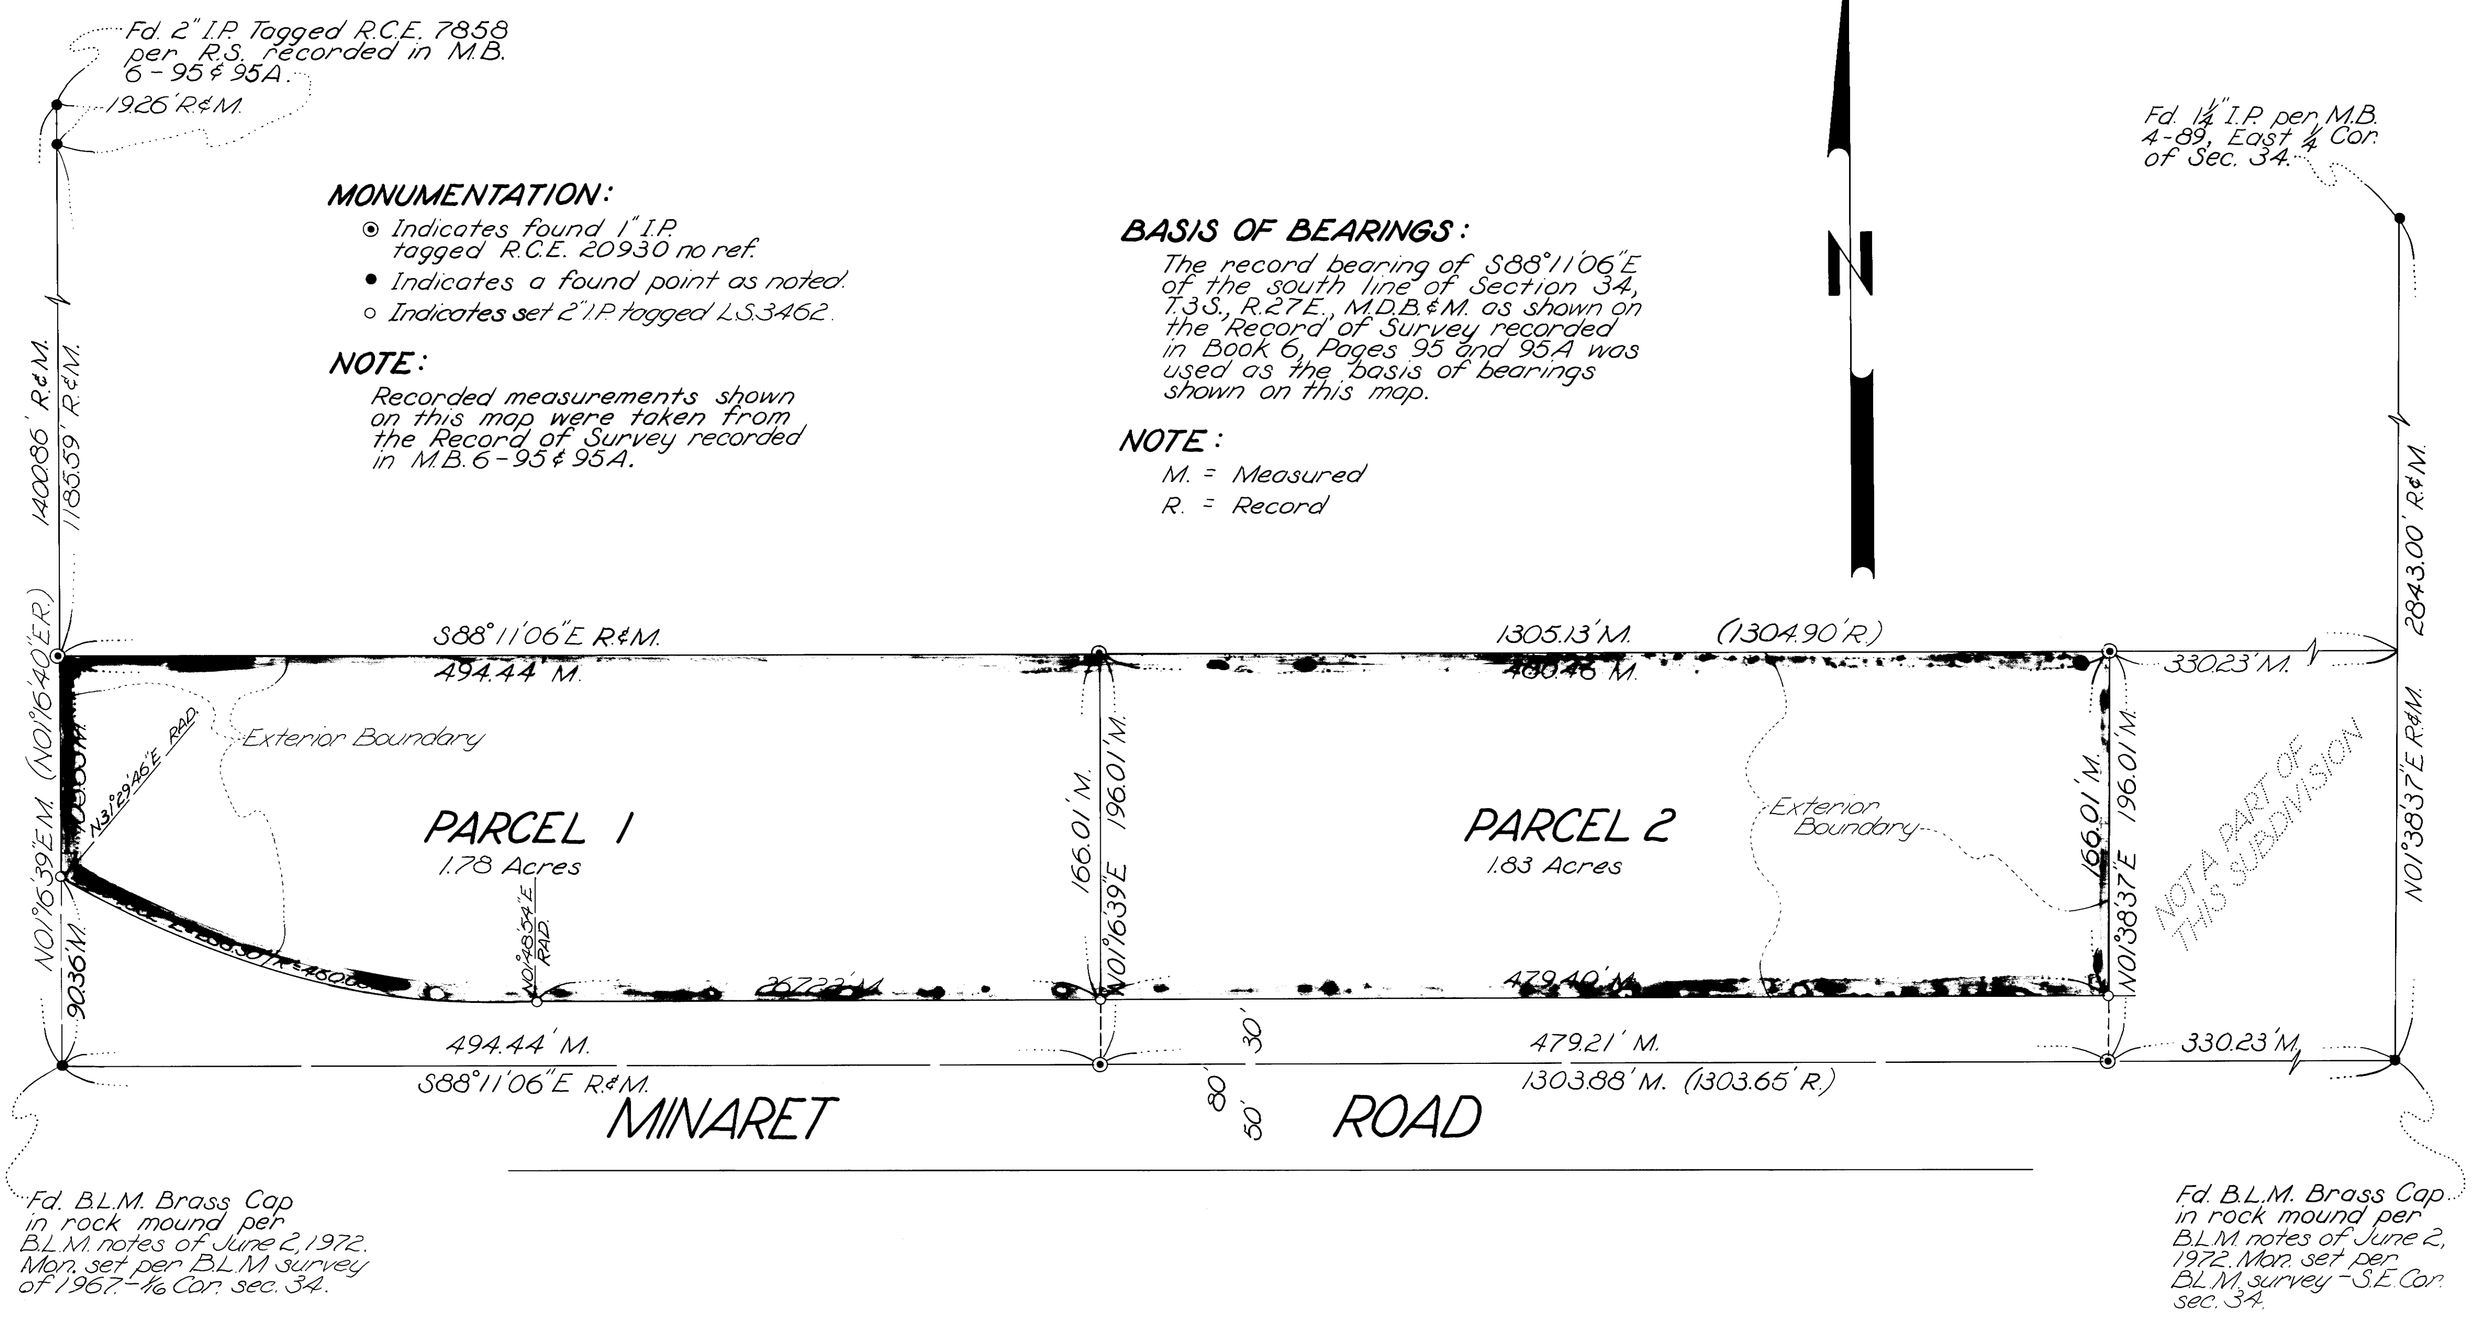

MONUMENTATION:

- ⊙ Indicates found 1" I.P. tagged R.C.E. 20930 no ref.
- • Indicates a found point as noted.
- ○ Indicates set 2" I.P. tagged L.S.3462.

NOTE:

Recorded measurements shown on this map were taken from the Record of Survey recorded in M.B. 6-95 & 95A.

BASIS OF BEARINGS:

The record bearing of S88°11'06"E of the south line of Section 34, T.3S., R.27E., M.D.B.&M. as shown on the 'Record' of Survey recorded in Book 6, Pages 95 and 95A was used as the basis of bearings shown on this map.

NOTE:

M. = Measured

R. = Record