SCALE: 1" = 20'

PARCEL MAP Nº 36-71

IN THE COUNTY OF MONO, STATE OF CALIFORNIA, BEING A DIVISION OF LOTS 38 AND 39 OF SIERRA VALLEY TRACT Nº 2 AS SHOWN ON THE MAP THEREOF RECORDED IN BOOK 1, PAGES 2 AND 2-A OF ASSESSMENT DISTRICT MAPS, RECORDS OF SAID COUNTY, BEING A PORTION OF THE SOUTHEAST QUARTER OF SECTION 34, TOWNSHIP 3 SOUTH, RANGE 27 EAST, M.D.M.

• indicates a found point as noted.

The record bearing of N 1°26'22"E of the east line of Lot 38 of Sierra Valley Tract Nº 2 as shown on the map thereof recorded in Book 1, Pages 2 and 2-A of Assessment District Maps was used as the basis of bearings shown on this map.

Record data shown on this map is from the map of Sierra Valley Tract Nº 2 recorded in Book 1, Pages 2 and 2-A of Assessment District Maps.

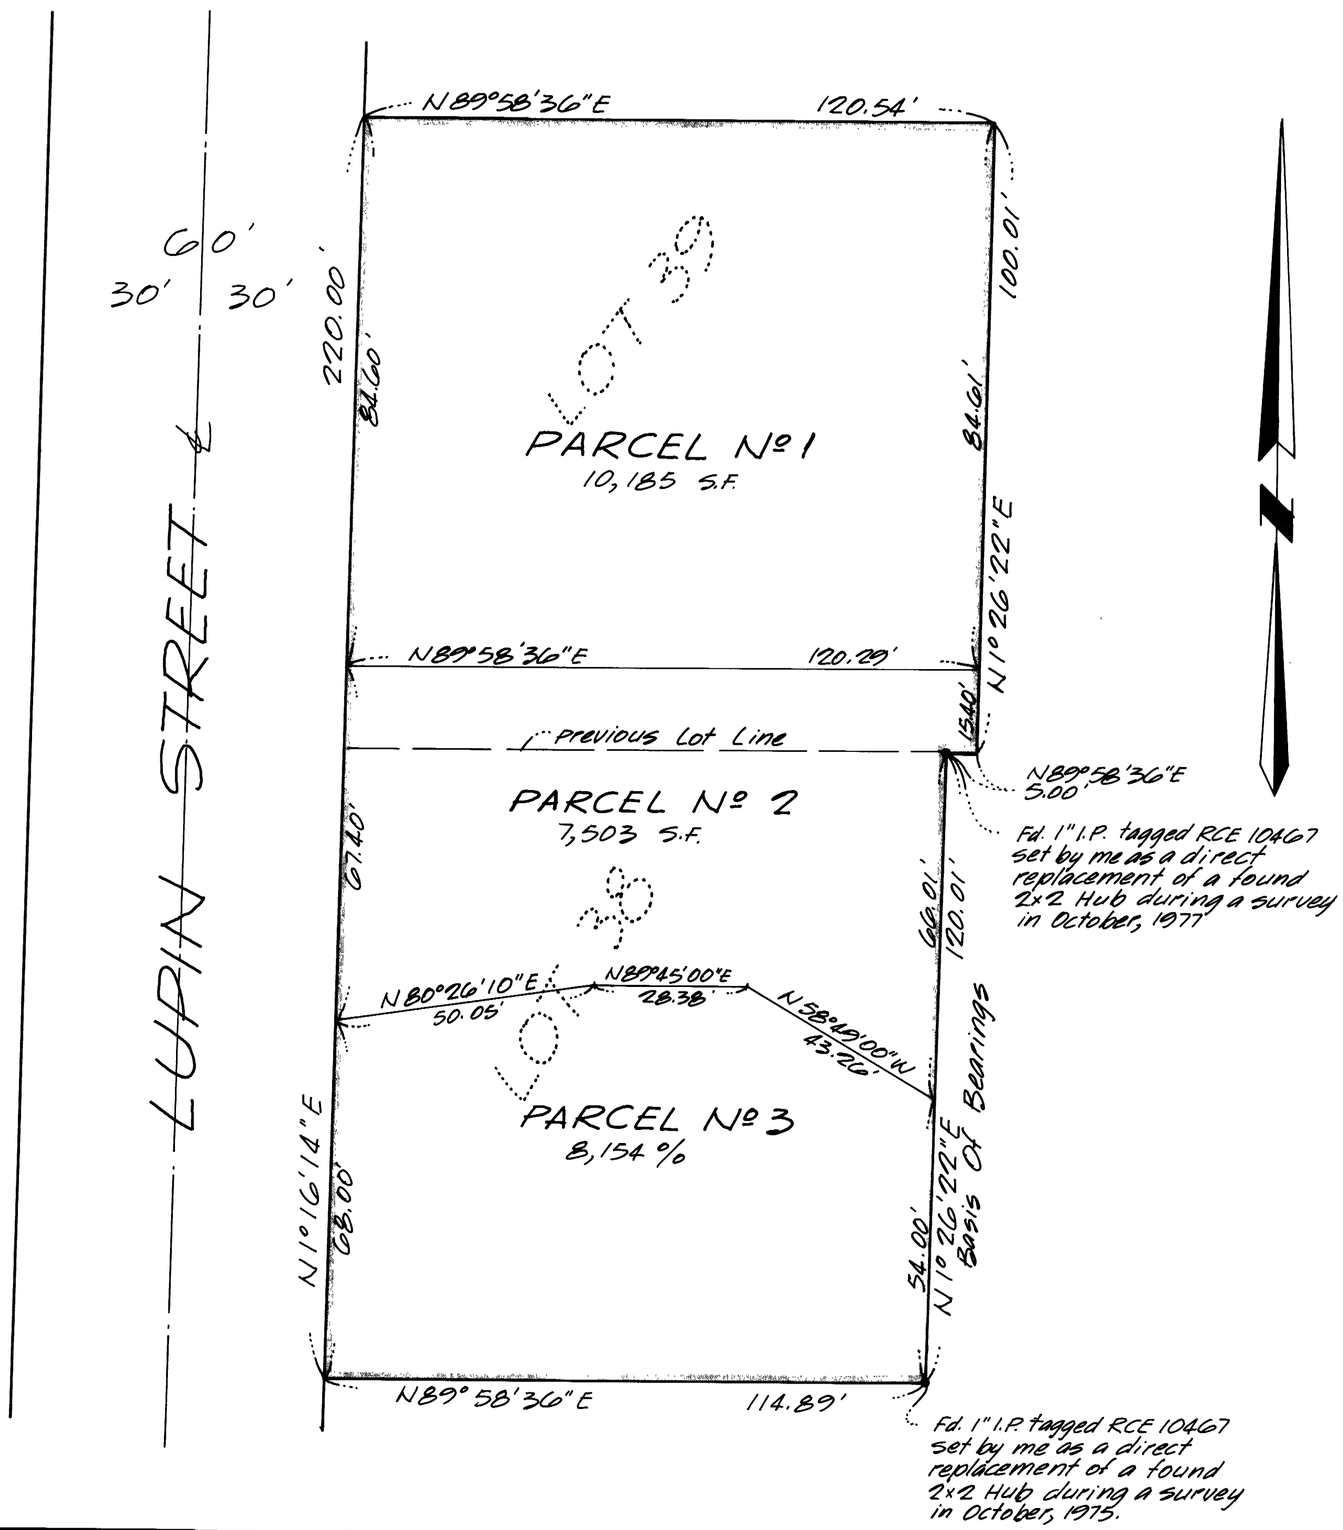

P/M VOL 2 PAGE 4-A