PARCEL MAP No. 36-94

IN THE COUNTY OF MONO, STATE OF CALIFORNIA, BEING A SUBDIVISION OF PARCEL 1 OF PARCEL MAP 36-37, RECORDED IN BOOK 1, PAGE 61A OF PARCEL MAPS, RECORDS OF SAID COUNTY ALSO BEING SITUATED IN THE N1/2, SE1/4, SW1/4 OF SEC. 35, T.3S., R.27E., M.D.M.

Basis of Bearings:

The bearing of N87°32'30"W along the centerline of Meridian Boulevard as shown on the map of Tract 36-20 (Sierra Park South) recorded in S.M.B. 8, Page 1A was used as the basis of bearing for this map.

The original monuments along the centerline of Meridian Blvd. were destroyed during sewer construction - Therefor the points shown in lieu of were accepted to establish said Centerline.

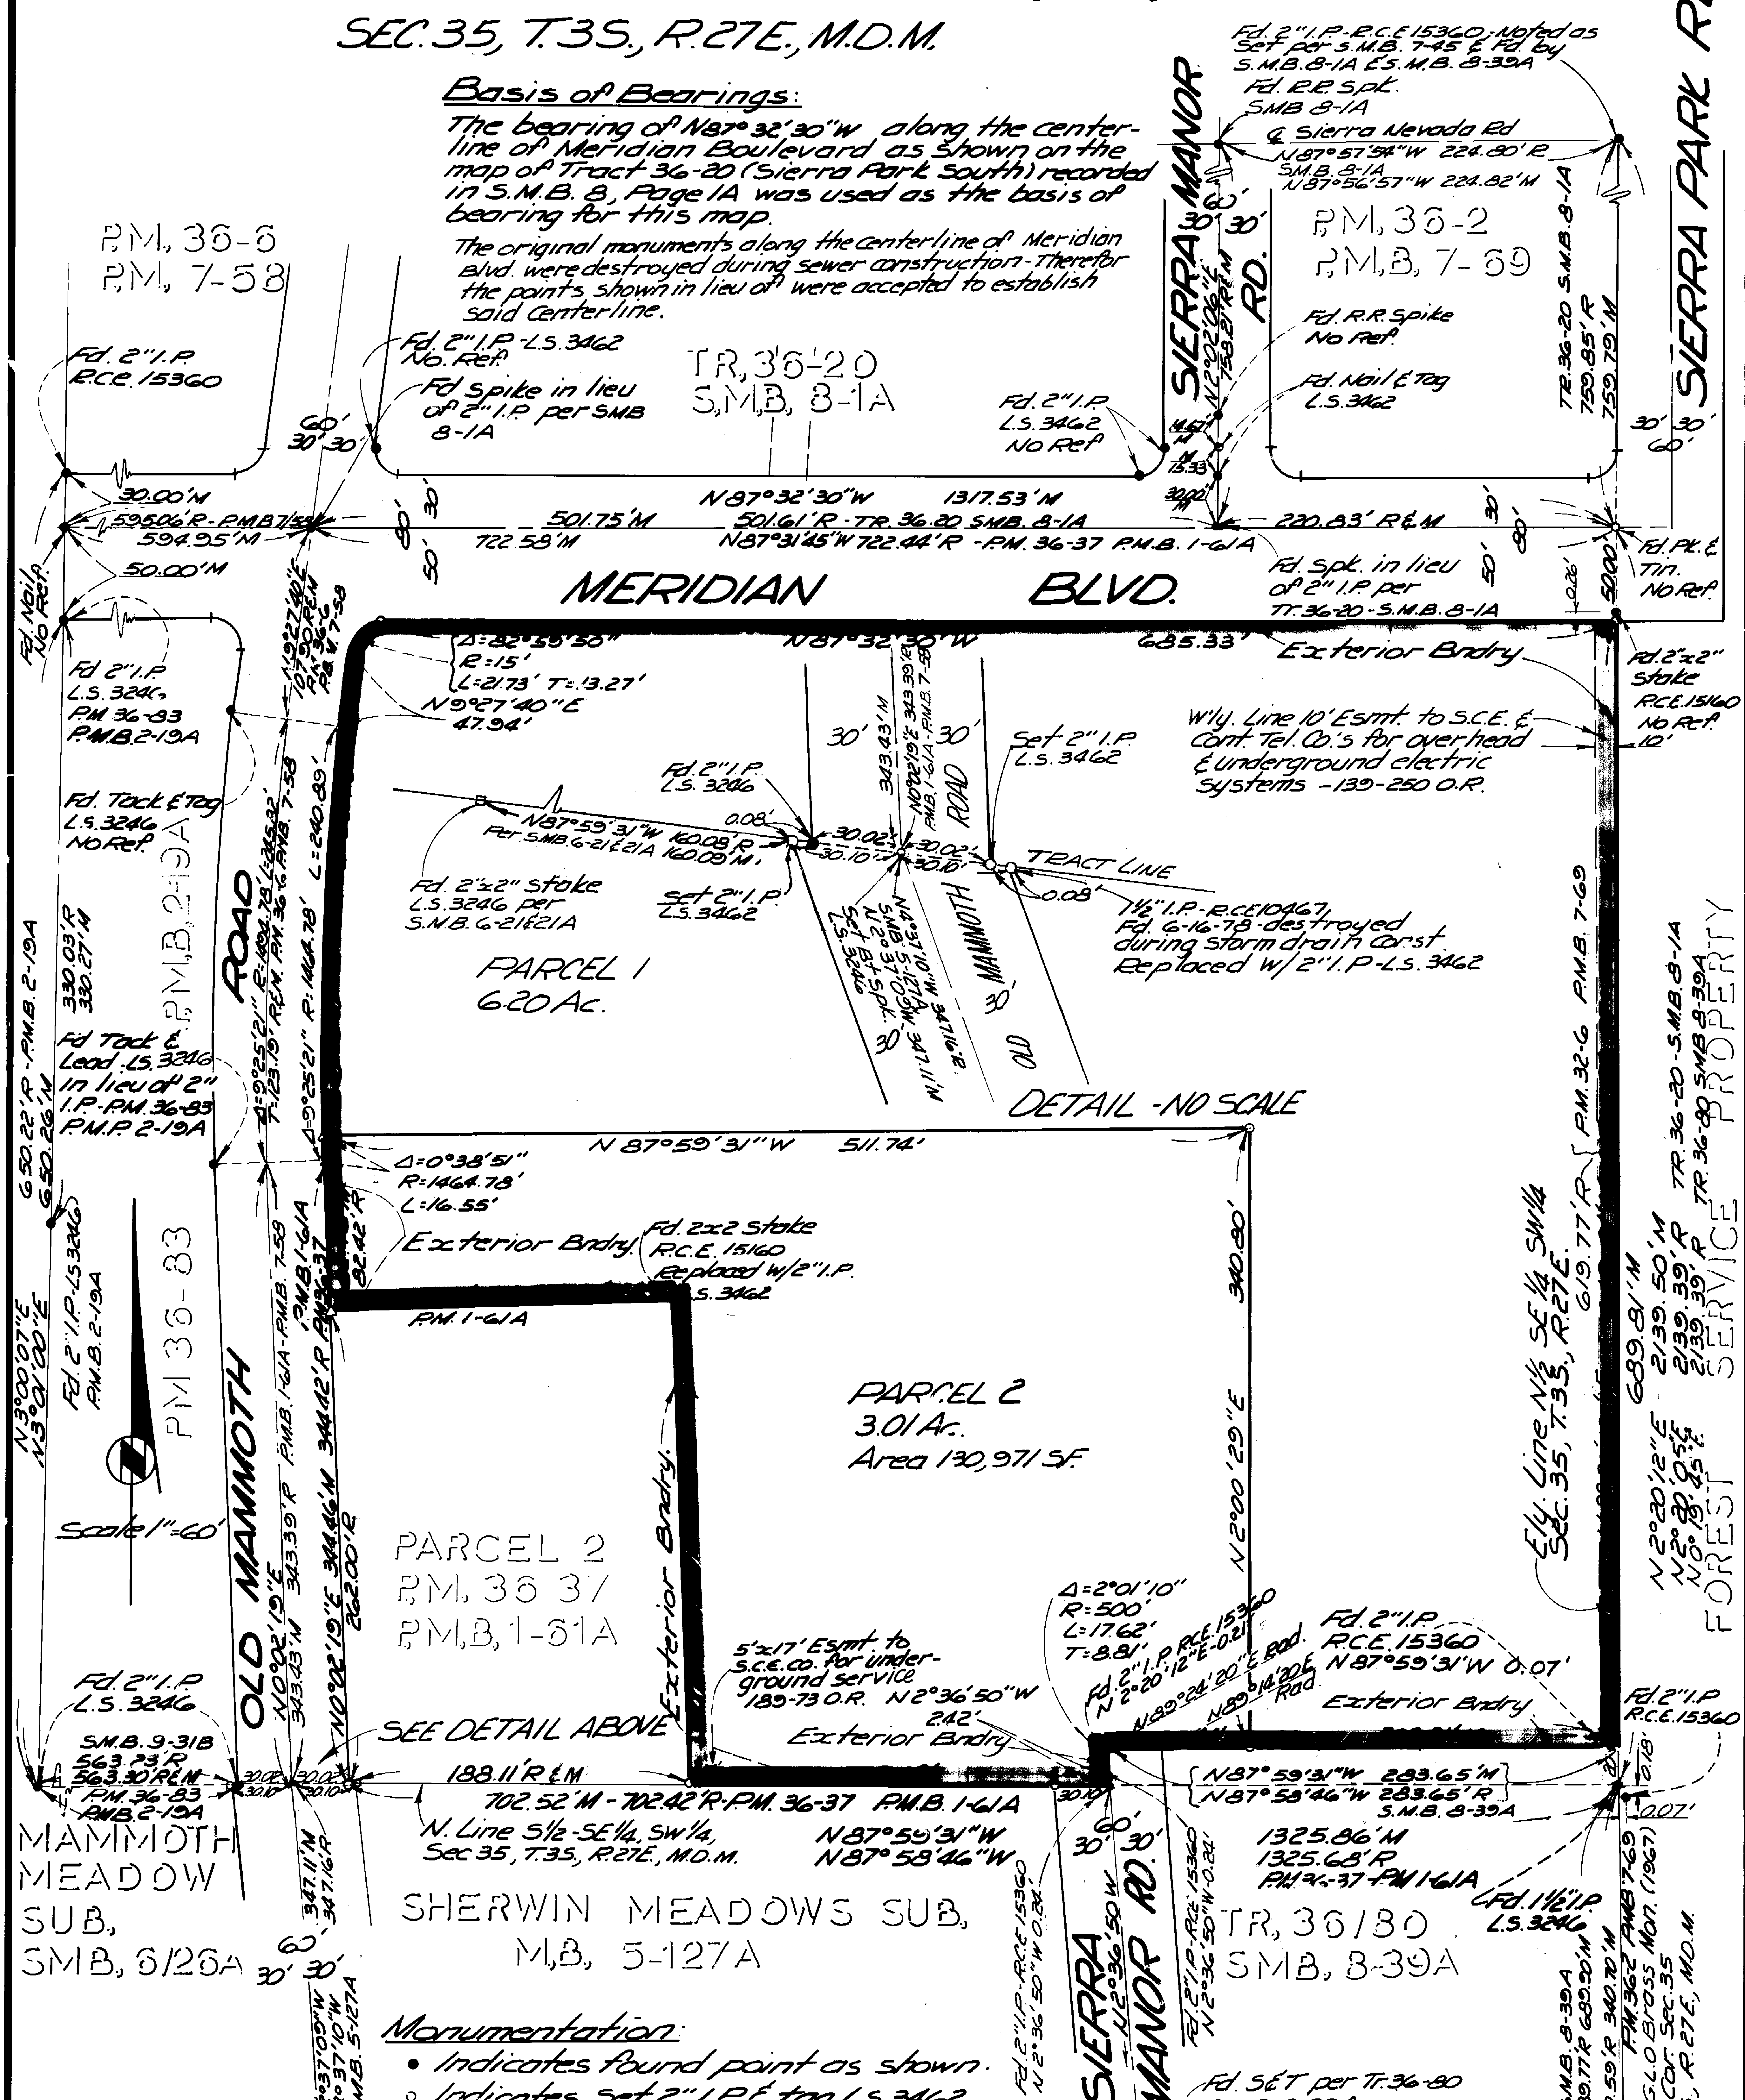

Monumentation:

- • Indicates found point as shown.
- ○ Indicates set 2" I.P. & tag L.S. 3462