SCALE: 1" = 1000'

SHEET 2 OF 3

PARCEL MAP № 35-10

IN THE COUNTY OF MONO, STATE OF CALIFORNIA, BEING A SUBDIVISION OF THE SE¼ OF THE NE¼, AND THE E½ OF THE SE¼ OF SECTION 5, AND THE NE¼ OF THE NE¼ OF SECTION 8, T.1S., R.31E., M.D.M.

NOTE: Record data shown on this map is per government notes dated 1879. All found monuments per 1976 survey by the Division of Highways, State of California have corner records on file with the Mono County Surveyors Office.

BASIS OF BEARINGS:

The bearings shown on this map are based on the California Coordinate System – Zone III, per Section 8809 of the California State Public Resources Code and the Westerly line of Sections 6 and 7 shown as N01°20'43"W on the California Dept. of Transportation, District 9 office, C.C.M. dated August, 1977. Also on file in the Office of the County Surveyor.

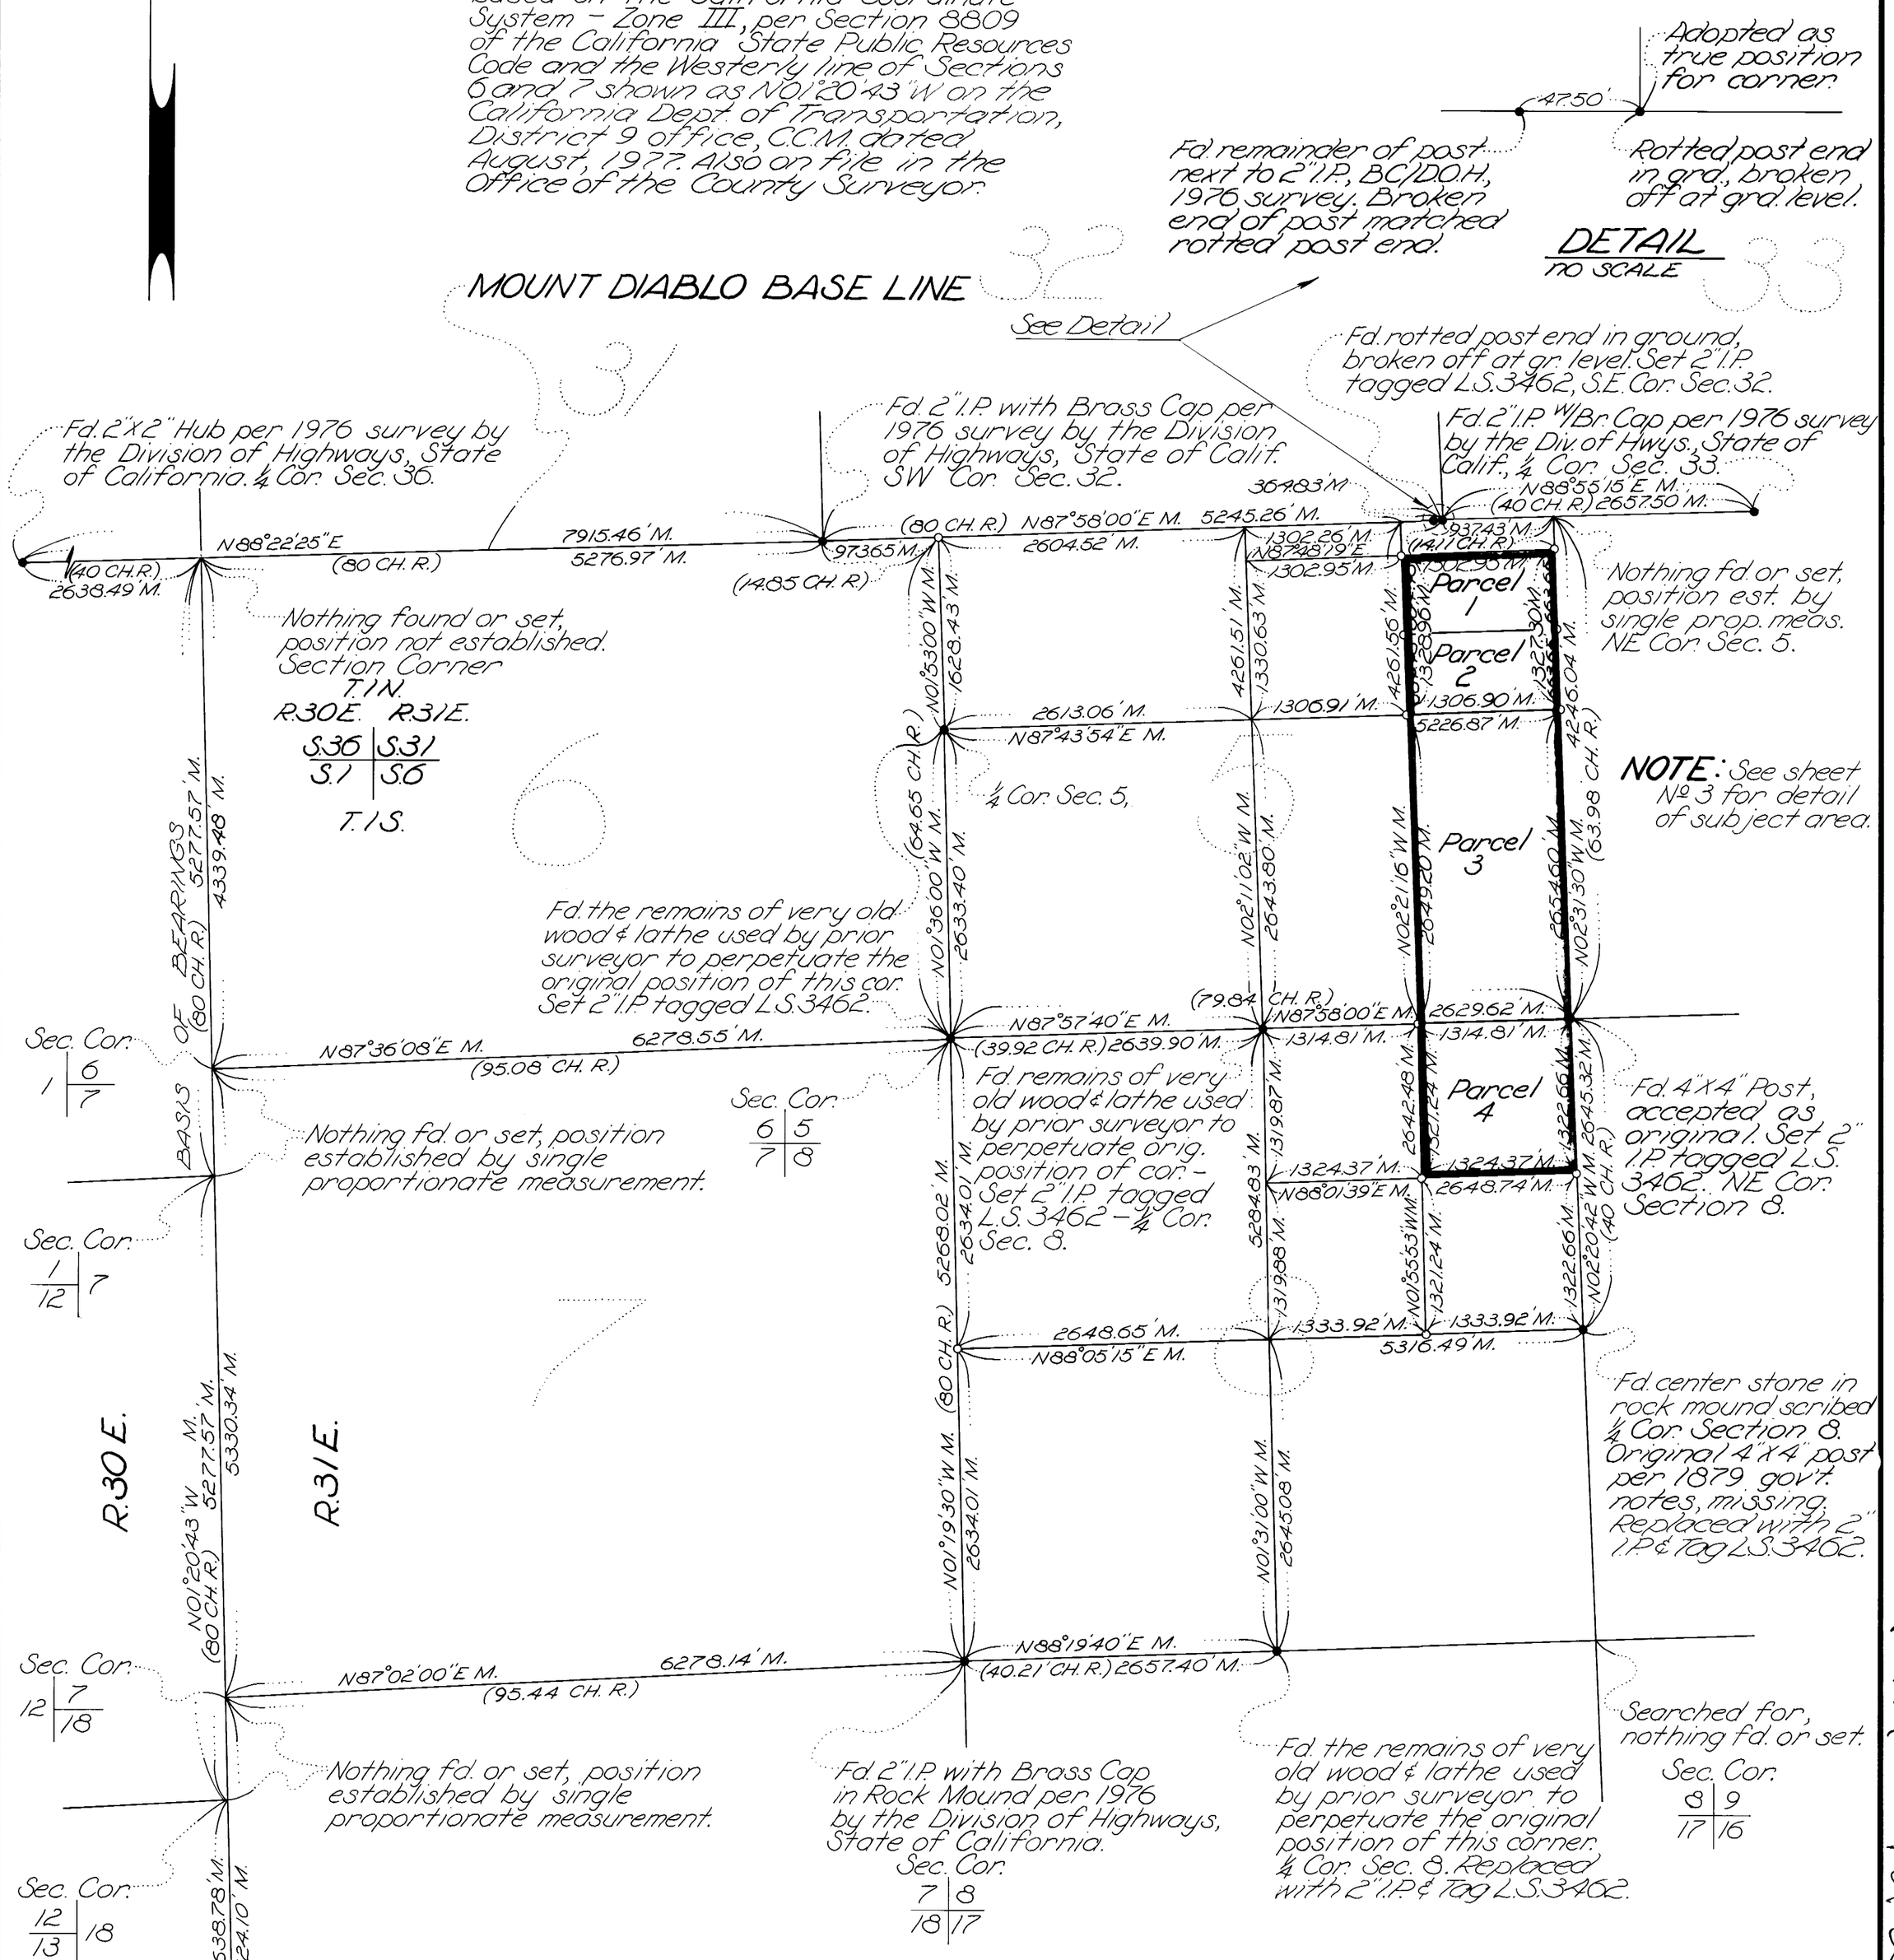

MONUMENTATION:

- • Indicates a found point as noted.
- ∘ Indicates set 2" I.P. tagged L.S. 3462.

NOTE:

R = Record

Plm Vol 2 Page