SHEET 2 OF 3 SHEETS

SCALE: 1" = 200'

PARCEL MAP № 37-65

IN UNINCORPORATED TERRITORY OF THE COUNTY OF MONO, CALIFORNIA

2 PARCELS — 138.029 ACRES

SEPTEMBER 1978 — GERALD F. OLDENBURG, L.S. 3246

WILLIAMSON AND SCHMID, CIVIL ENGINEERS

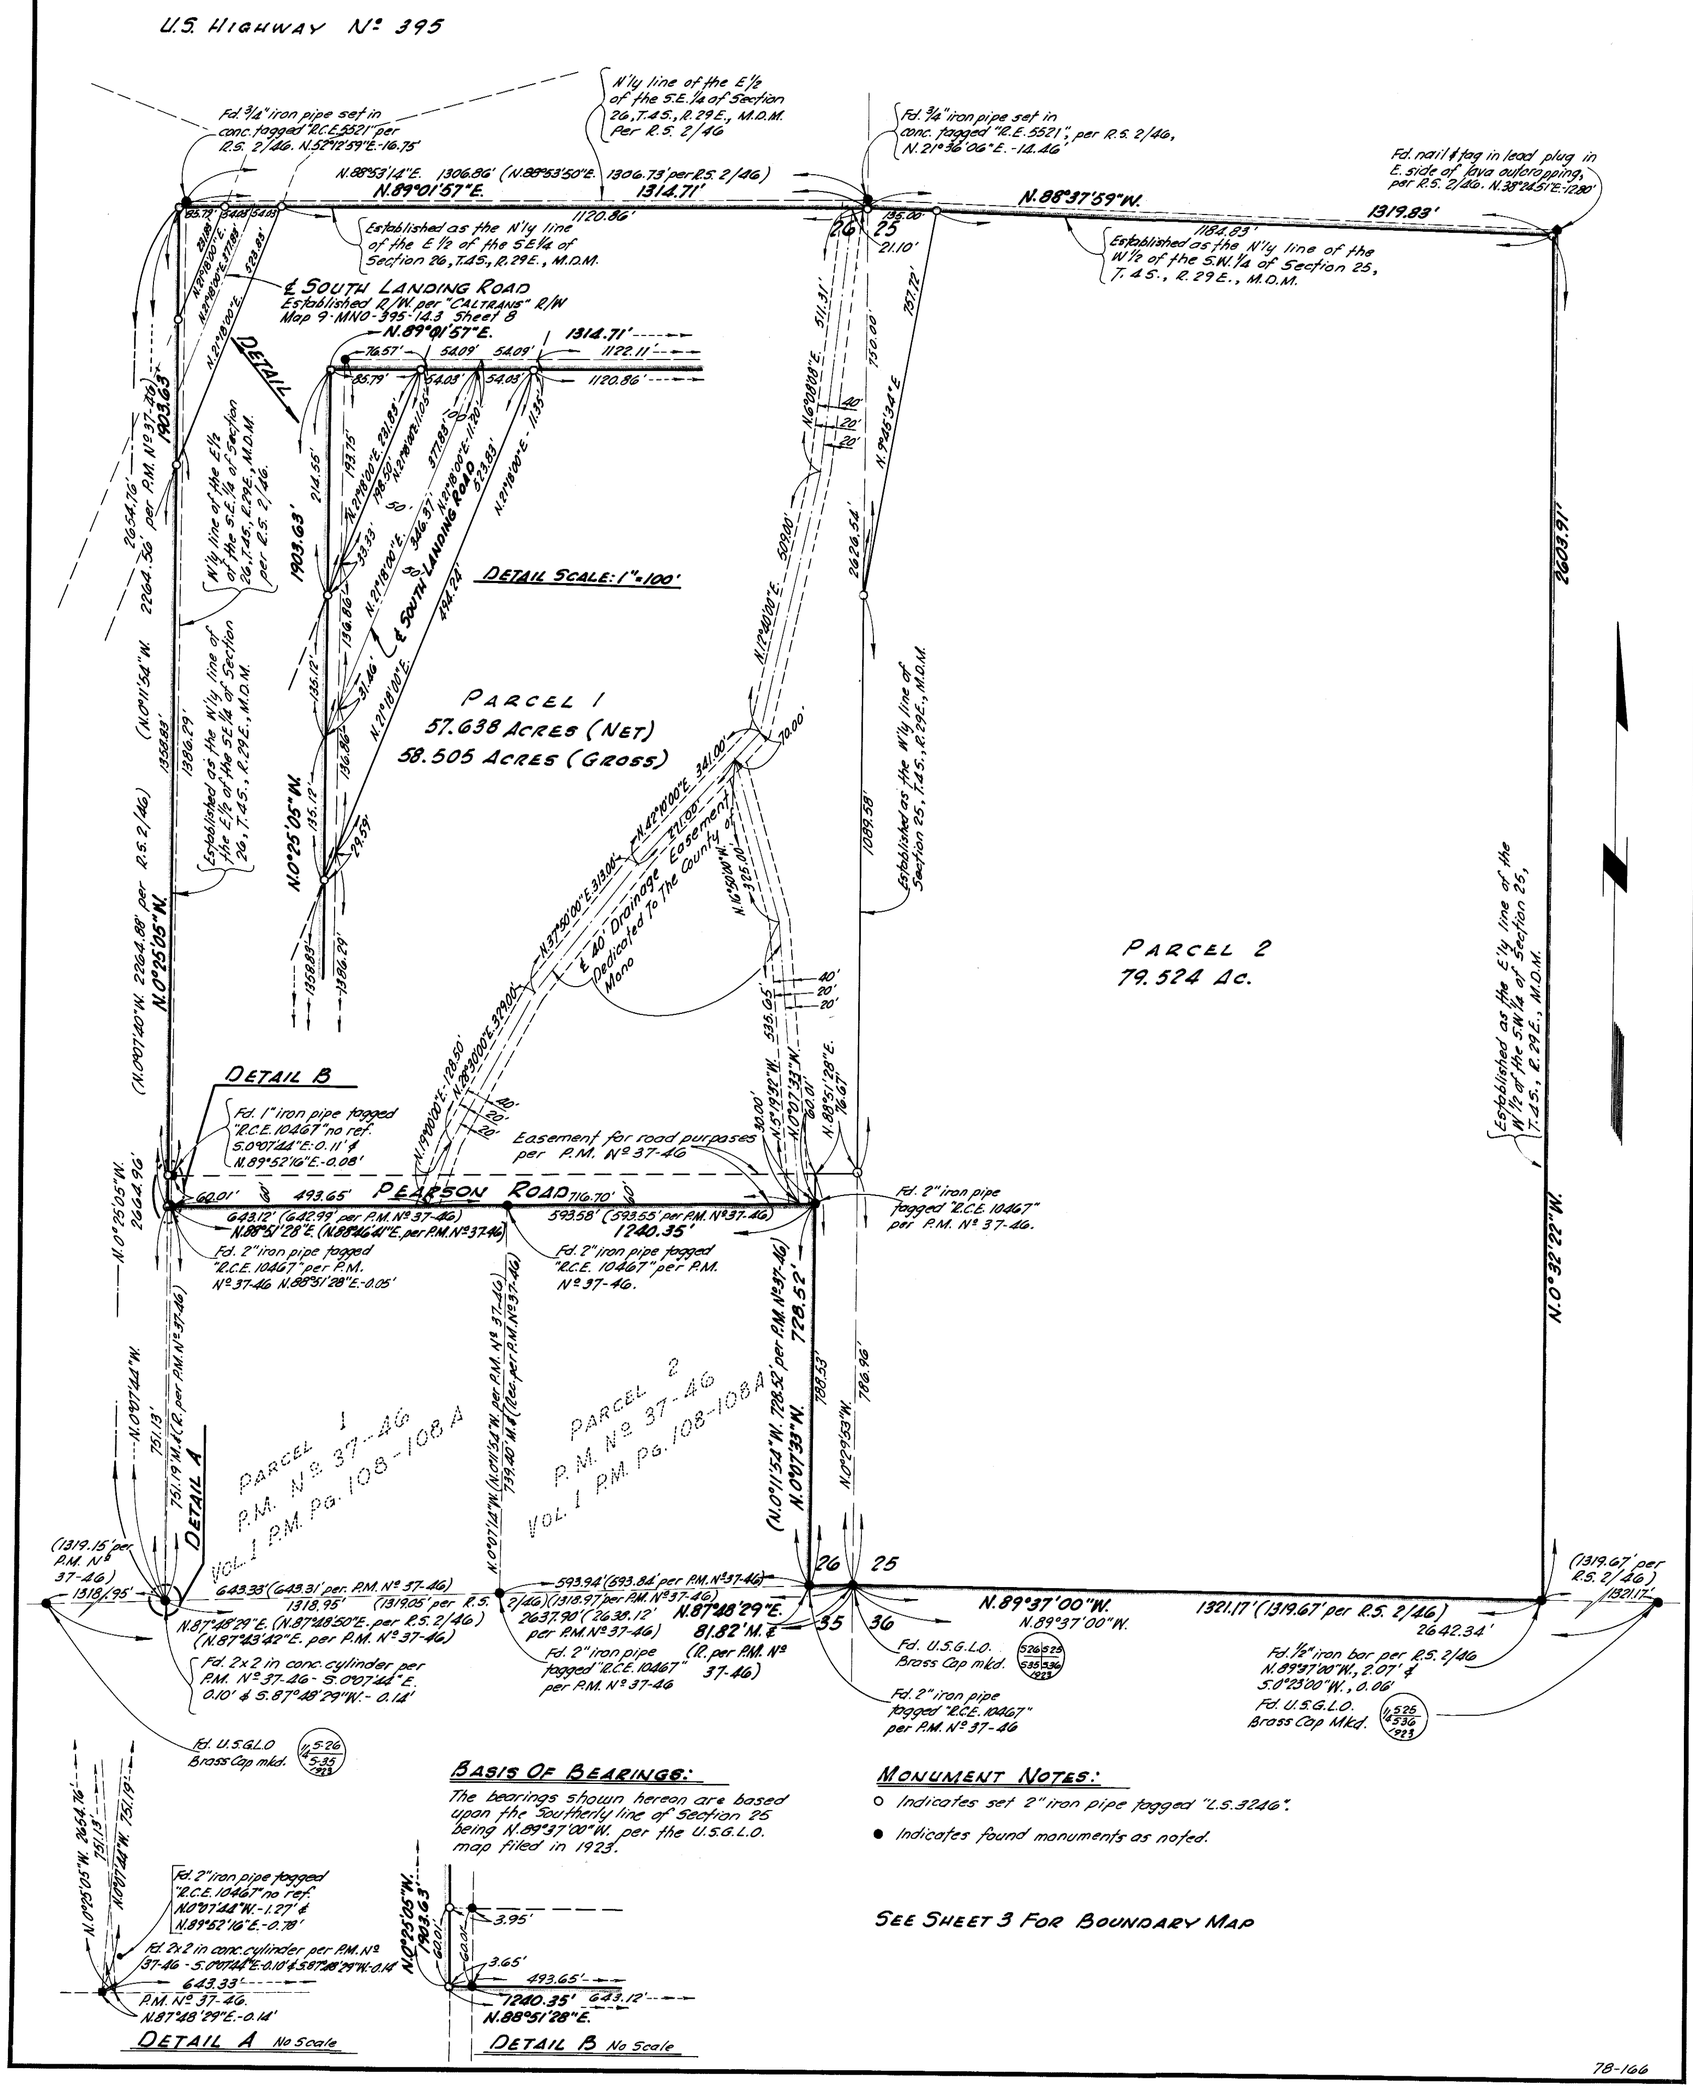

BASIS OF BEARINGS:

The bearings shown hereon are based upon the Southerly line of Section 25 being N.89°37'00"W. per the U.S.G.L.O. map filed in 1923.

MONUMENT NOTES:

○ Indicates set 2" iron pipe tagged "L.S. 3246".

● Indicates found monuments as noted.

SEE SHEET 3 FOR BOUNDARY MAP

Vol. 2 P.M. Page 7-A