SCALE: 1" = 50'

SHEET 2 OF 2 SHEETS

PARCEL MAP Nº 34-19

IN THE COUNTY OF MONO, STATE OF CALIFORNIA, BEING A RESUBDIVISION OF LOTS 12 THRU 17 INCLUSIVE OF BLOCK 1 OF SILVER LAKE PINES TRACT Nº 5 RECORDED IN BOOK 1, PAGE 11 OF MAPS, RECORDS OF SAID COUNTY, BEING A PORTION OF THE NORTHWEST QUARTER OF THE NORTHEAST QUARTER OF SECTION 21, TOWNSHIP 2 SOUTH, RANGE 26 EAST, M.D.M.

The record bearing of N88°05'47"W of a portion of the north line of Silver Lake Pines Tract Nº 5 per Book 1, Page 11 of Maps was used as the basis of bearings shown on this map.

NOTE:
This site is subject to a Nevada-California Power Company pole line easement per Book 9, Page 479 of Deeds; the location of which is not disclosed in the public record.

• Indicates a found point as noted.

° Indicates a 1" I.P. Tagged RCE 10467 set.
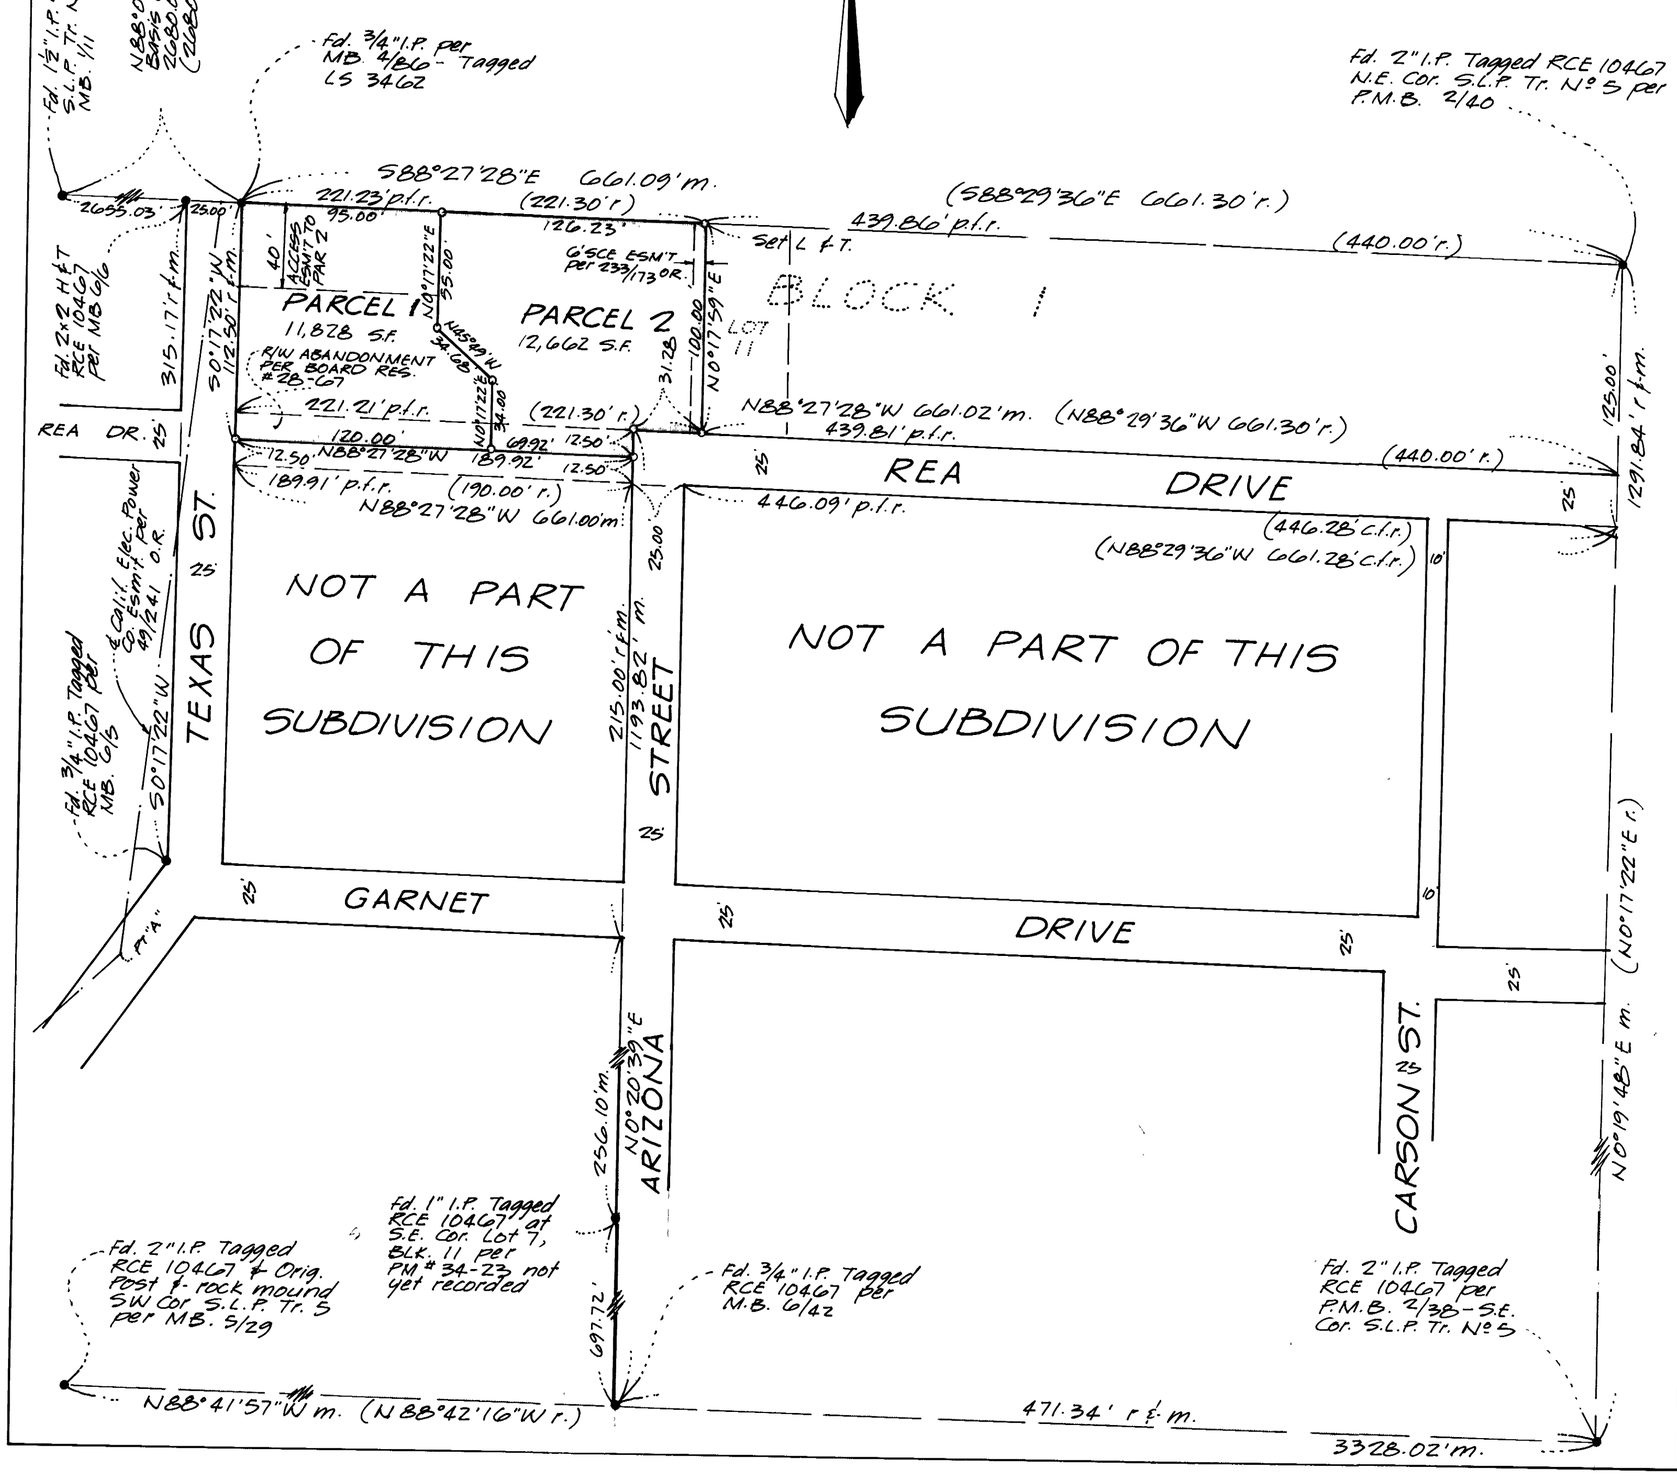
Record data shown on this map is from the map of Silver Lake Pines Tract Nº 5 recorded in Book 1, Page 11 of Maps.