Book 3 of P/M at Page 22-A

SHEET 2 of 2

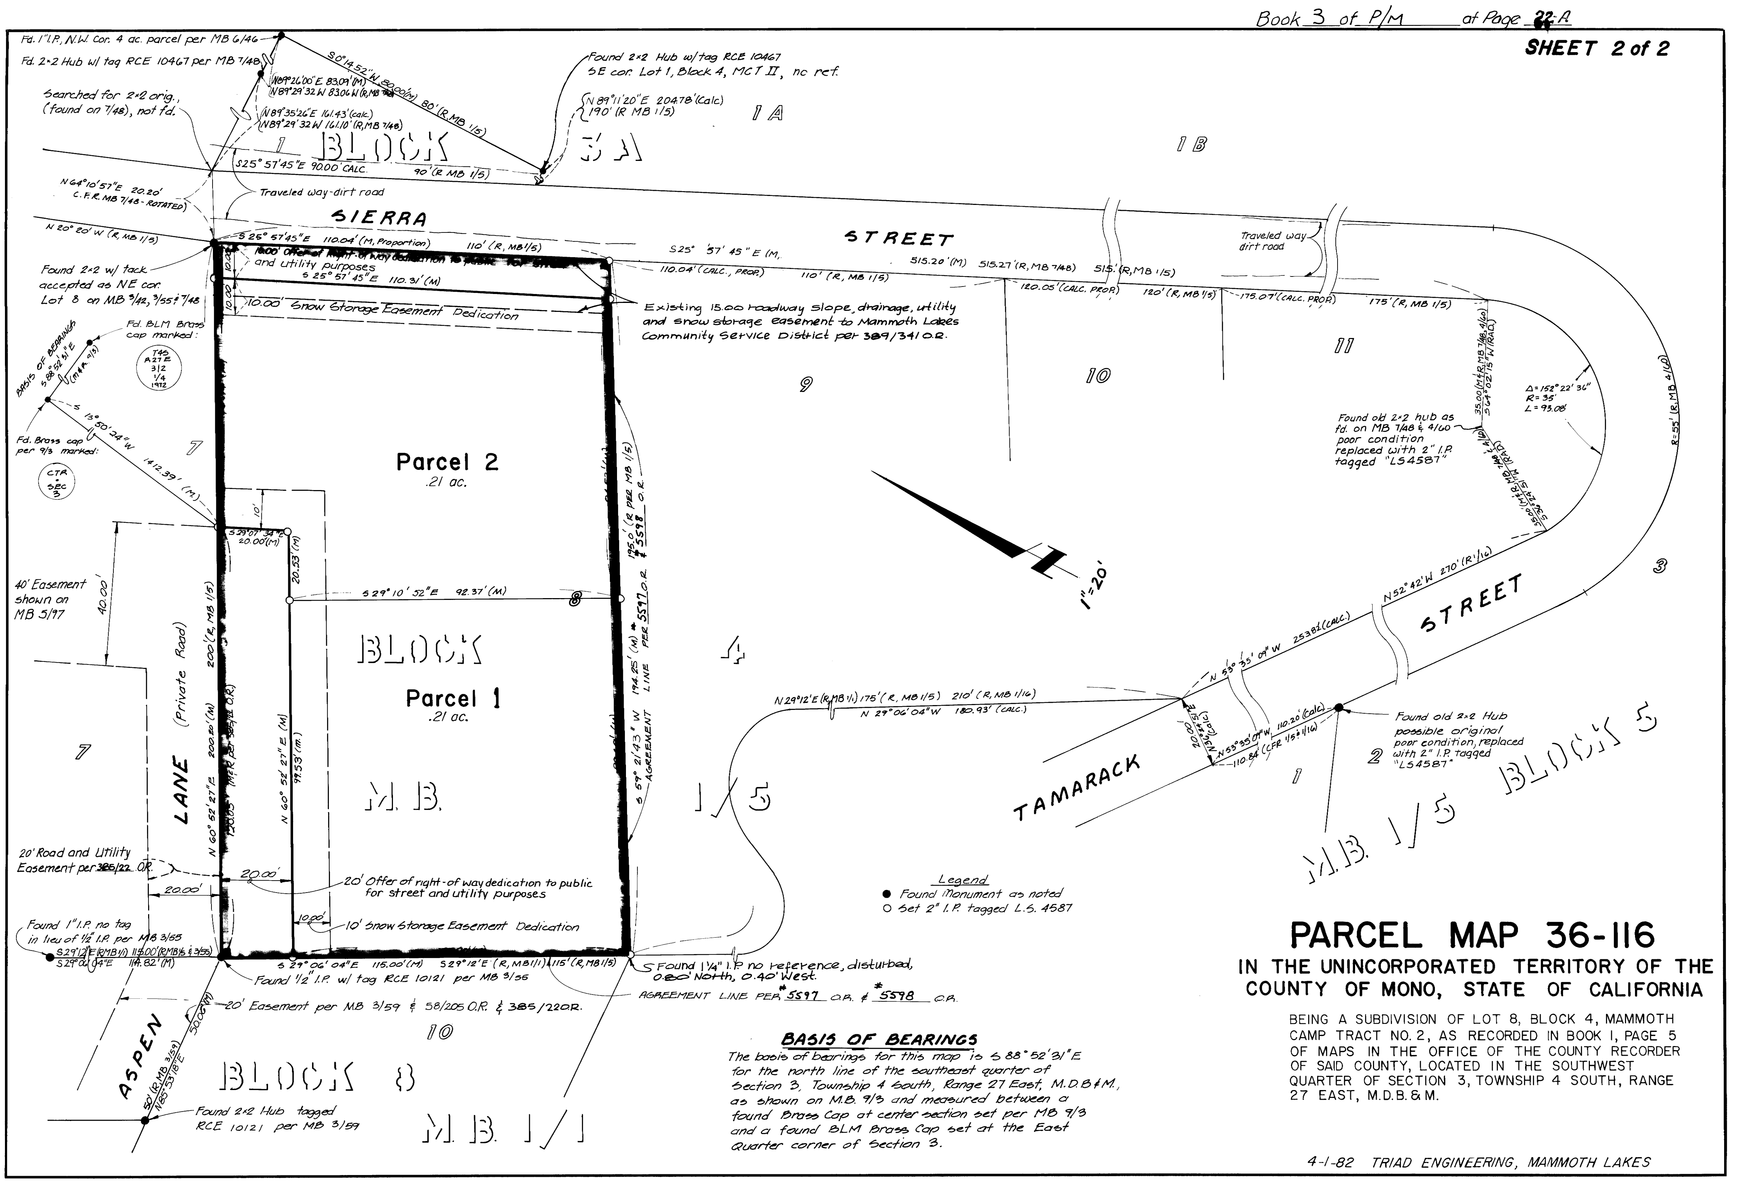

PARCEL MAP 36-116

IN THE UNINCORPORATED TERRITORY OF THE COUNTY OF MONO, STATE OF CALIFORNIA

BEING A SUBDIVISION OF LOT 8, BLOCK 4, MAMMOTH CAMP TRACT NO. 2, AS RECORDED IN BOOK 1, PAGE 5 OF MAPS IN THE OFFICE OF THE COUNTY RECORDER OF SAID COUNTY, LOCATED IN THE SOUTHWEST QUARTER OF SECTION 3, TOWNSHIP 4 SOUTH, RANGE 27 EAST, M.D.B. & M.

BASIS OF BEARINGS

The basis of bearings for this map is S 88°52'21"E for the north line of the southeast quarter of Section 3, Township 4 South, Range 27 East, M.D.B.&M., as shown on M.B. 9/3 and measured between a found Brass Cap at center section set per MB 9/3 and a found BLM Brass Cap set at the East Quarter corner of Section 3.

4-1-82 TRIAD ENGINEERING, MAMMOTH LAKES