One Sheet Only

PARCEL MAP NO. 37-97

COUNTY OF MONO, STATE OF CALIFORNIA

BEING A SUBDIVISION OF LOT 15, TRACT NO. 37-14,
AS RECORDED IN BOOK 1 OF PARCEL MAPS, PAGES 128 & 128A, AND
CORRECTED TO BOOK 9 OF SUBDIVISIONS, PAGES 4 & 4A, IN THE OFFICE
OF THE COUNTY RECORDER OF SAID COUNTY, AND BEING SITUATED IN
THE S.W. 1/4 OF SECTION 8, T. 5 S., R. 33 E., M.D.B. & M.

We hereby certify that we are the owners or are interested in the land included within the division shown on this map within the colored border lines, and we consent to the preparation and recordation of said map and division.

James R. Thomson Joyce A. Thomson

State of California } S.S.
County of Mono }
On this 7th day of August, 1981, before me, The Abstractor, a Notary Public in and for said County and State personally appeared James R. Thomson and Joyce A. Thomson, known to me to be the persons whose names are subscribed to the within instrument and acknowledged to me that they executed the same.
Witness my hand and official seal.

Notary Public

CHARLES E. ANDERSON
NOTARY PUBLIC - CALIFORNIA
MONO COUNTY
My comm. expires NOV 24, 1981
P.O. Box 666, June Lake, Calif. 93529

This Parcel Map has been examined this 26 day of SEPT, 1981, and has been found to be in accord with the approved tentative map and the conditions of approval thereof which were required by the Mono County Planning Commission on the 14th day of May, 1981.

Planning Commission Chairman

This map conforms with the requirements of the Subdivision Map Act and local ordinance.

Deputy County Surveyor
Date: 11-3-82

This Parcel Map was prepared by me or under my direction and is based on a field survey in conformance with the Subdivision Map Act and the Mono County Code at the request of James R. Thomson on May 14, 1981. I hereby state that this Parcel Map substantially conforms to the approved or conditionally approved tentative map.

David A. Laverty L.S. 4587

I hereby certify that there are no liens against the parcels as shown hereon or any portions thereof for any delinquent county, municipal or local taxes or any special assessments collected as taxes.
Taxes or special assessments which are a lien but not yet delinquent are estimated to be in the amount of $995.92.

Effie L. Hershey
Deputy Mono County Tax Collector - 11-3-82

Filed this 4th day of November 1982 at 10:30 A.M., in Book 3 Page 3 of Parcel Maps, at the request of James R. and Joyce A. Thomson.
#3262
$5.00

by: Patricia Minard deputy
County Recorder

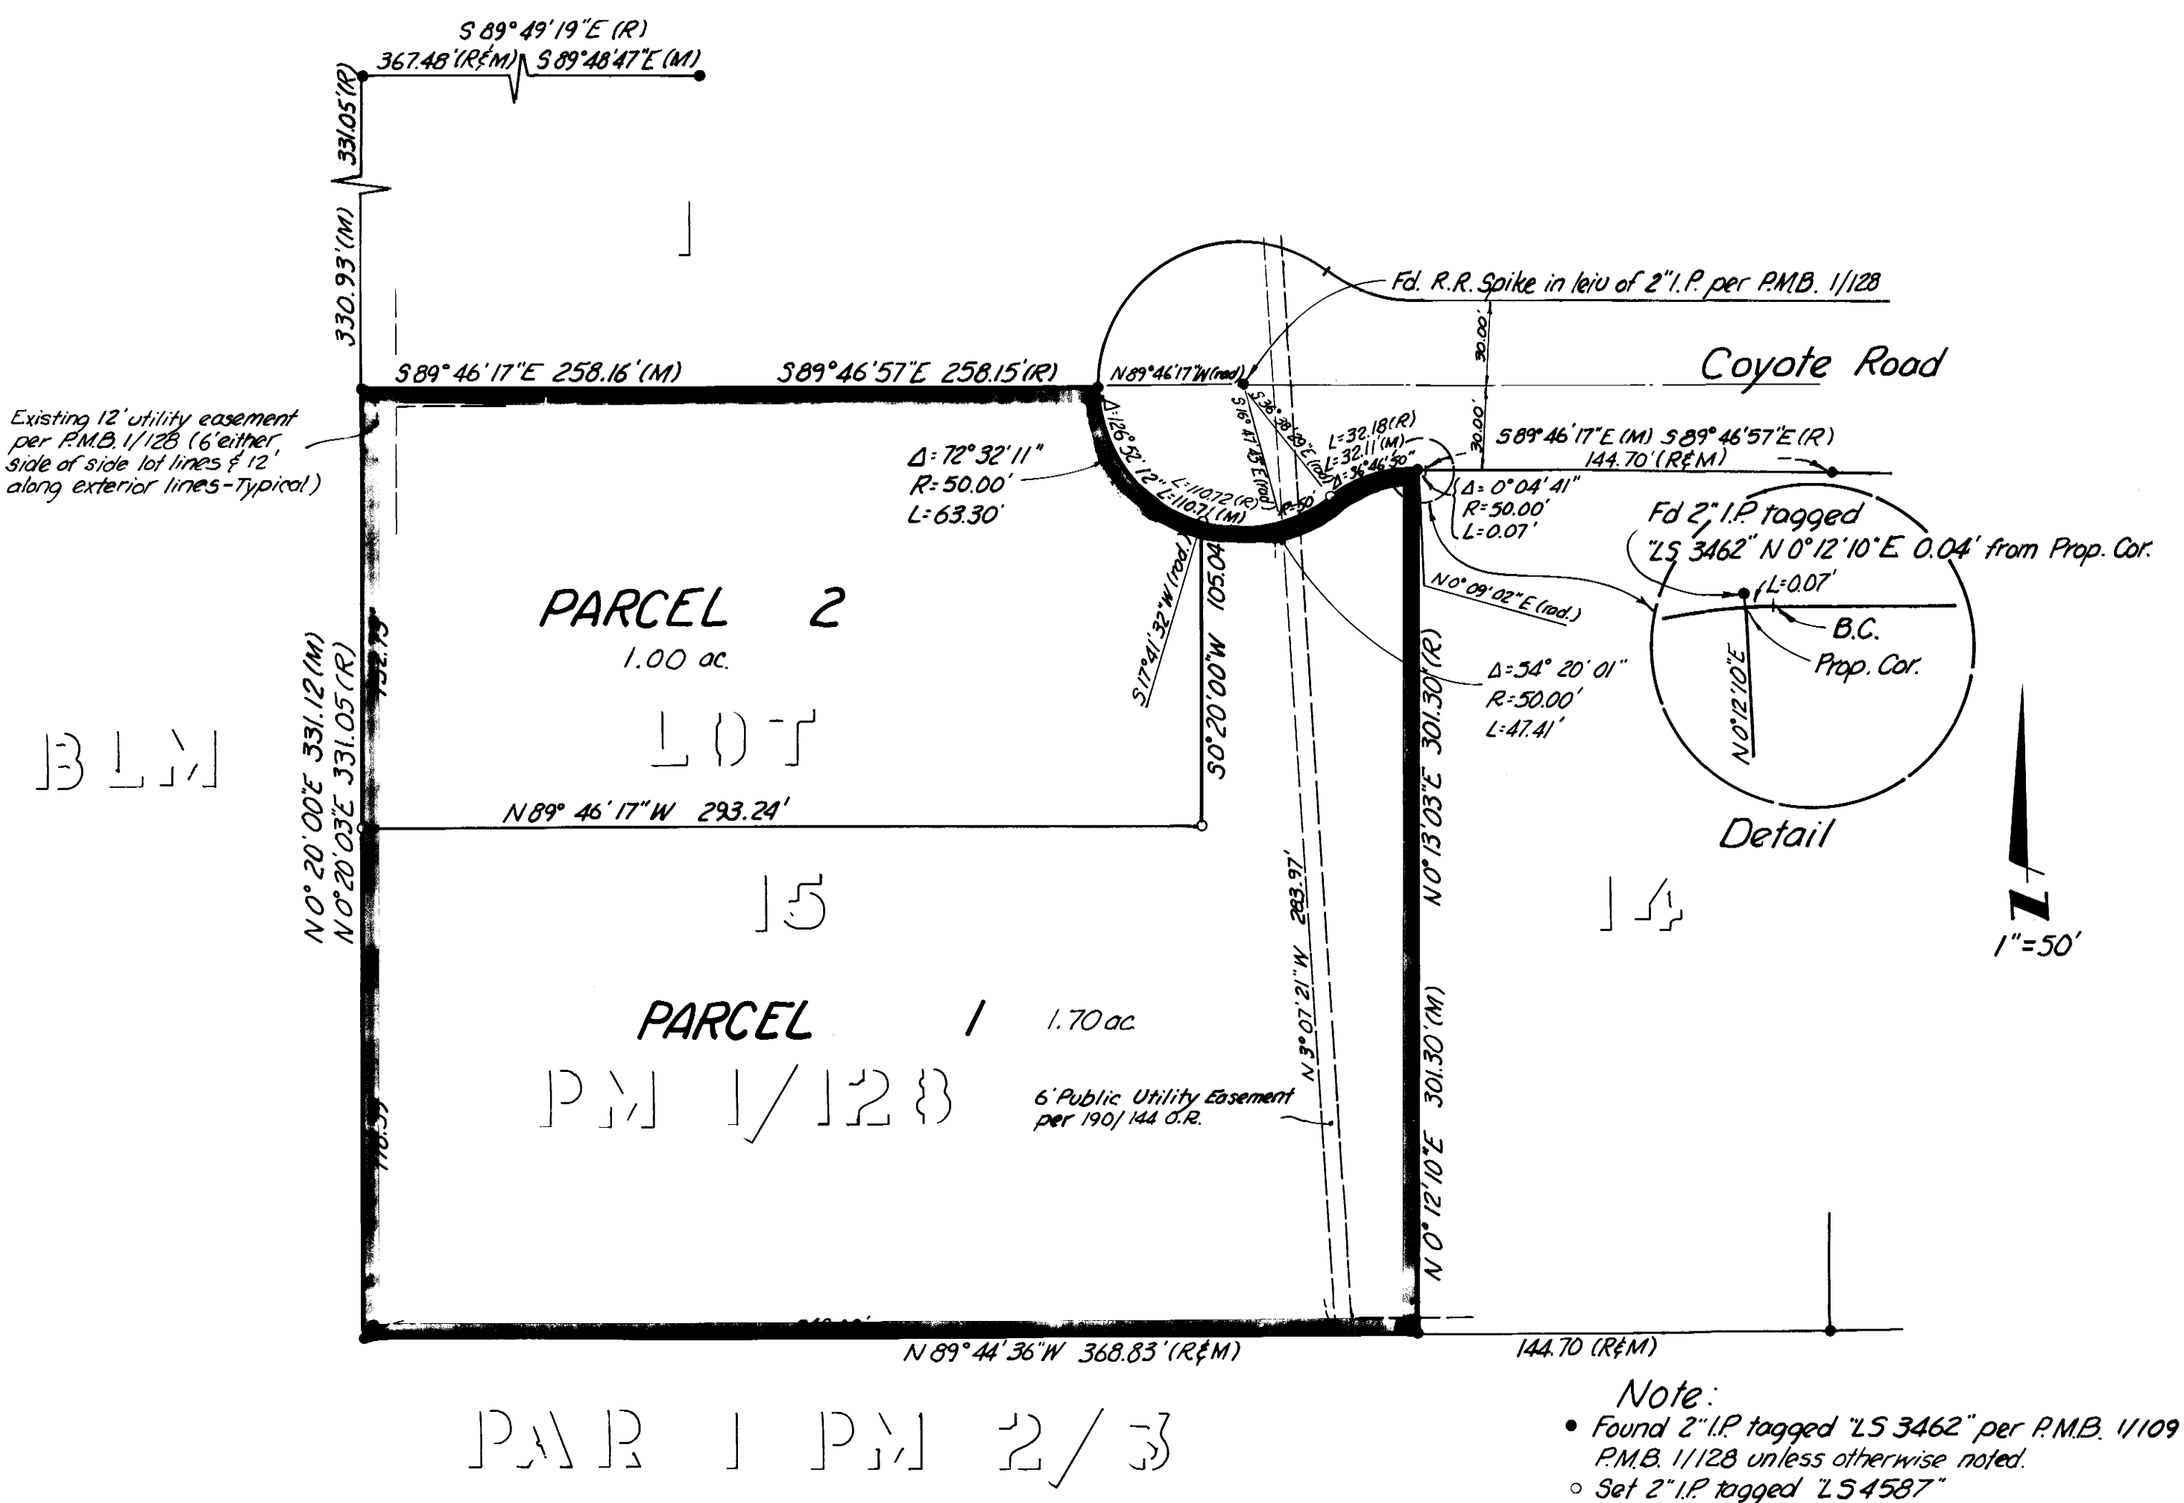

Note:
- Found 2" I.P. tagged "LS 3462" per P.M.B. 1/109 & P.M.B. 1/128 unless otherwise noted.
- ○ Set 2" I.P. tagged "LS 4587"

All record information per P.M.B 1/128
The Basis of Bearings for this survey is the

Vol. 3 Page