SCALE: 1" = 500'

PARCEL MAP Nº 35-25

IN THE COUNTY OF MONO, STATE OF CALIFORNIA,
BEING A LOT LINE ADJUSTMENT BETWEEN
PORTIONS OF THE EAST HALF OF SECTION 16,
TOWNSHIP 1 SOUTH, RANGE 32 EAST, M.D.M.
FOR LOT LINE ADJUSTMENT PURPOSES

- • Indicates a found point as noted.
- ○ Indicates a 2" I.P. & Tag set, unless otherwise noted.

The record bearing of N0°14'26"W of the west line of Section 16, T.1S., R.32E., M.D.M., as shown on Parcel Map 35-18 recorded in Book 2, Page 63 of Parcel Maps was used as the basis of bearings shown on this map.

NOTE: SEE PARCEL DETAILS ON SHEET Nº 3

SEE CERTIFICATE OF CORRECTION RECORDED IN BOOK 419 PG 397 & 398 OF OFFICIAL RECORDS REGARDING MONUMENTATION ESTABLISHED PER THIS MAP.

TABULATION OF TIES TO FOUND POINTS SET PER M.B. 5/26 & MB. 5/12 IN ERROR

a	Fd. 3/4" I.P.	3.29' North &	12.51' East
b	Fd. 3/4" I.P.	6.13' North &	12.07' East
c	Fd. 3/4" I.P.	2.90' North &	11.79' East
d	Fd. 3/4" I.P.	5.64' North &	9.96' East
e	Fd. 3/4" I.P.	2.31' North &	10.83' East
f	Fd. 1" I.P.	4.33' North &	7.90' East
g	Fd. 1" I.P.	0.14' South &	14.11' East
h	Fd. 3/4" I.P.	0.67' North &	13.43' East
i	Fd. 3/4" I.P.	1.28' North &	12.95' East
k	Fd. 3/4" I.P.	4.06' South &	11.36' East

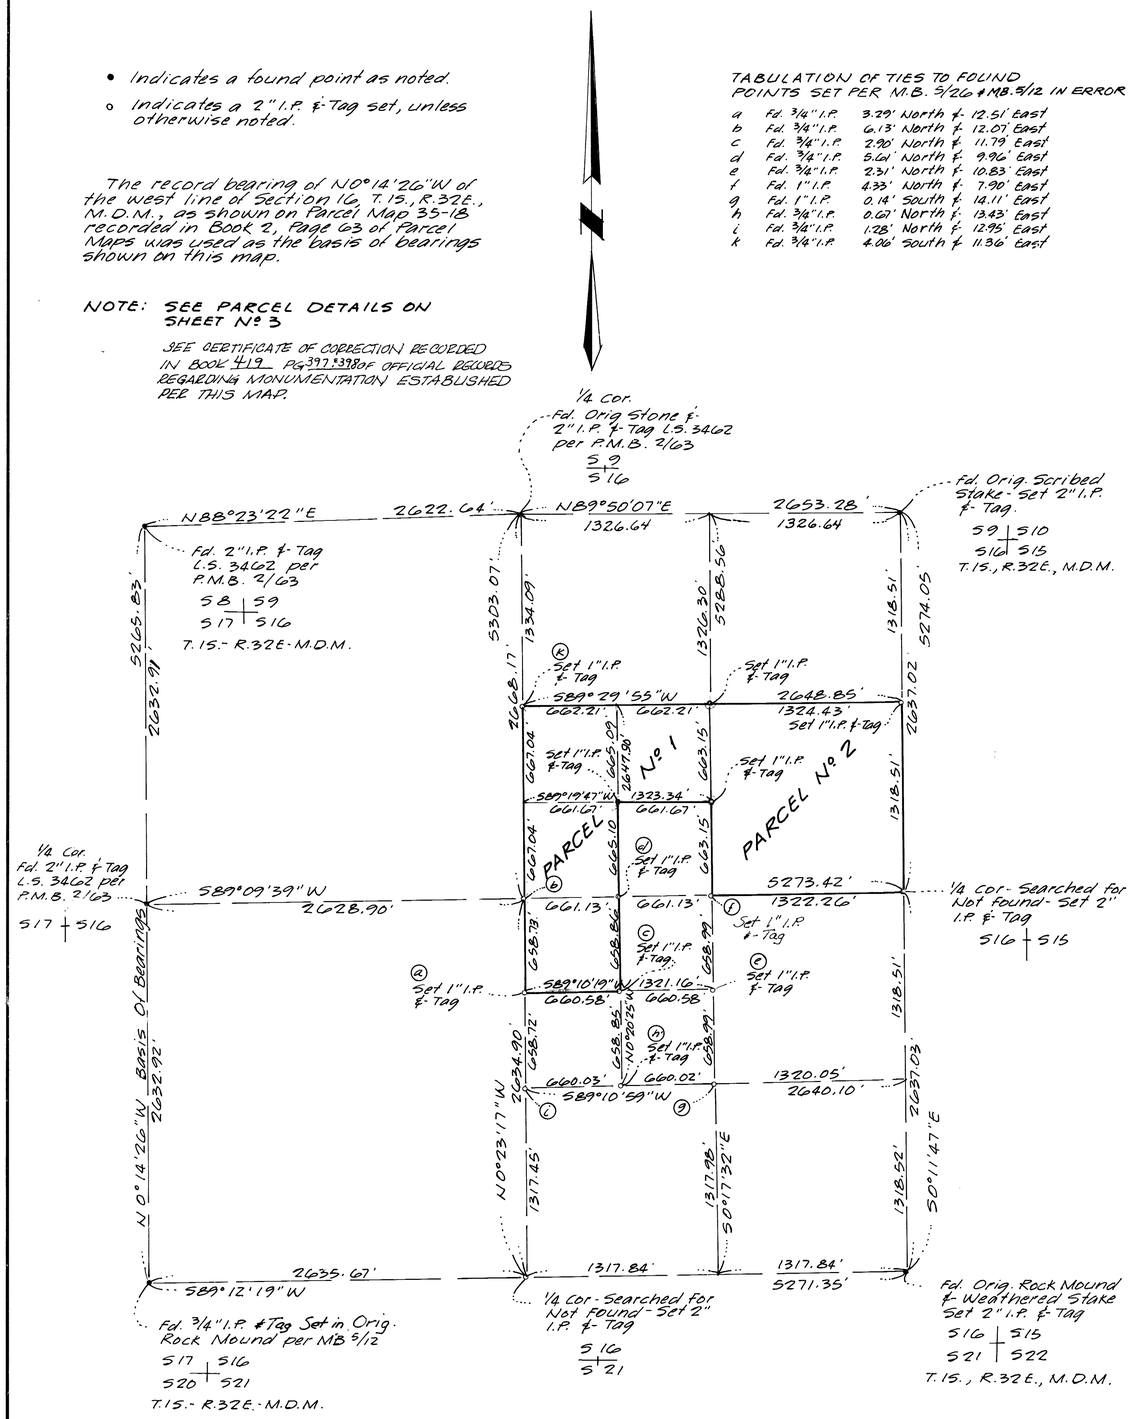

Vol. 3 Page 314