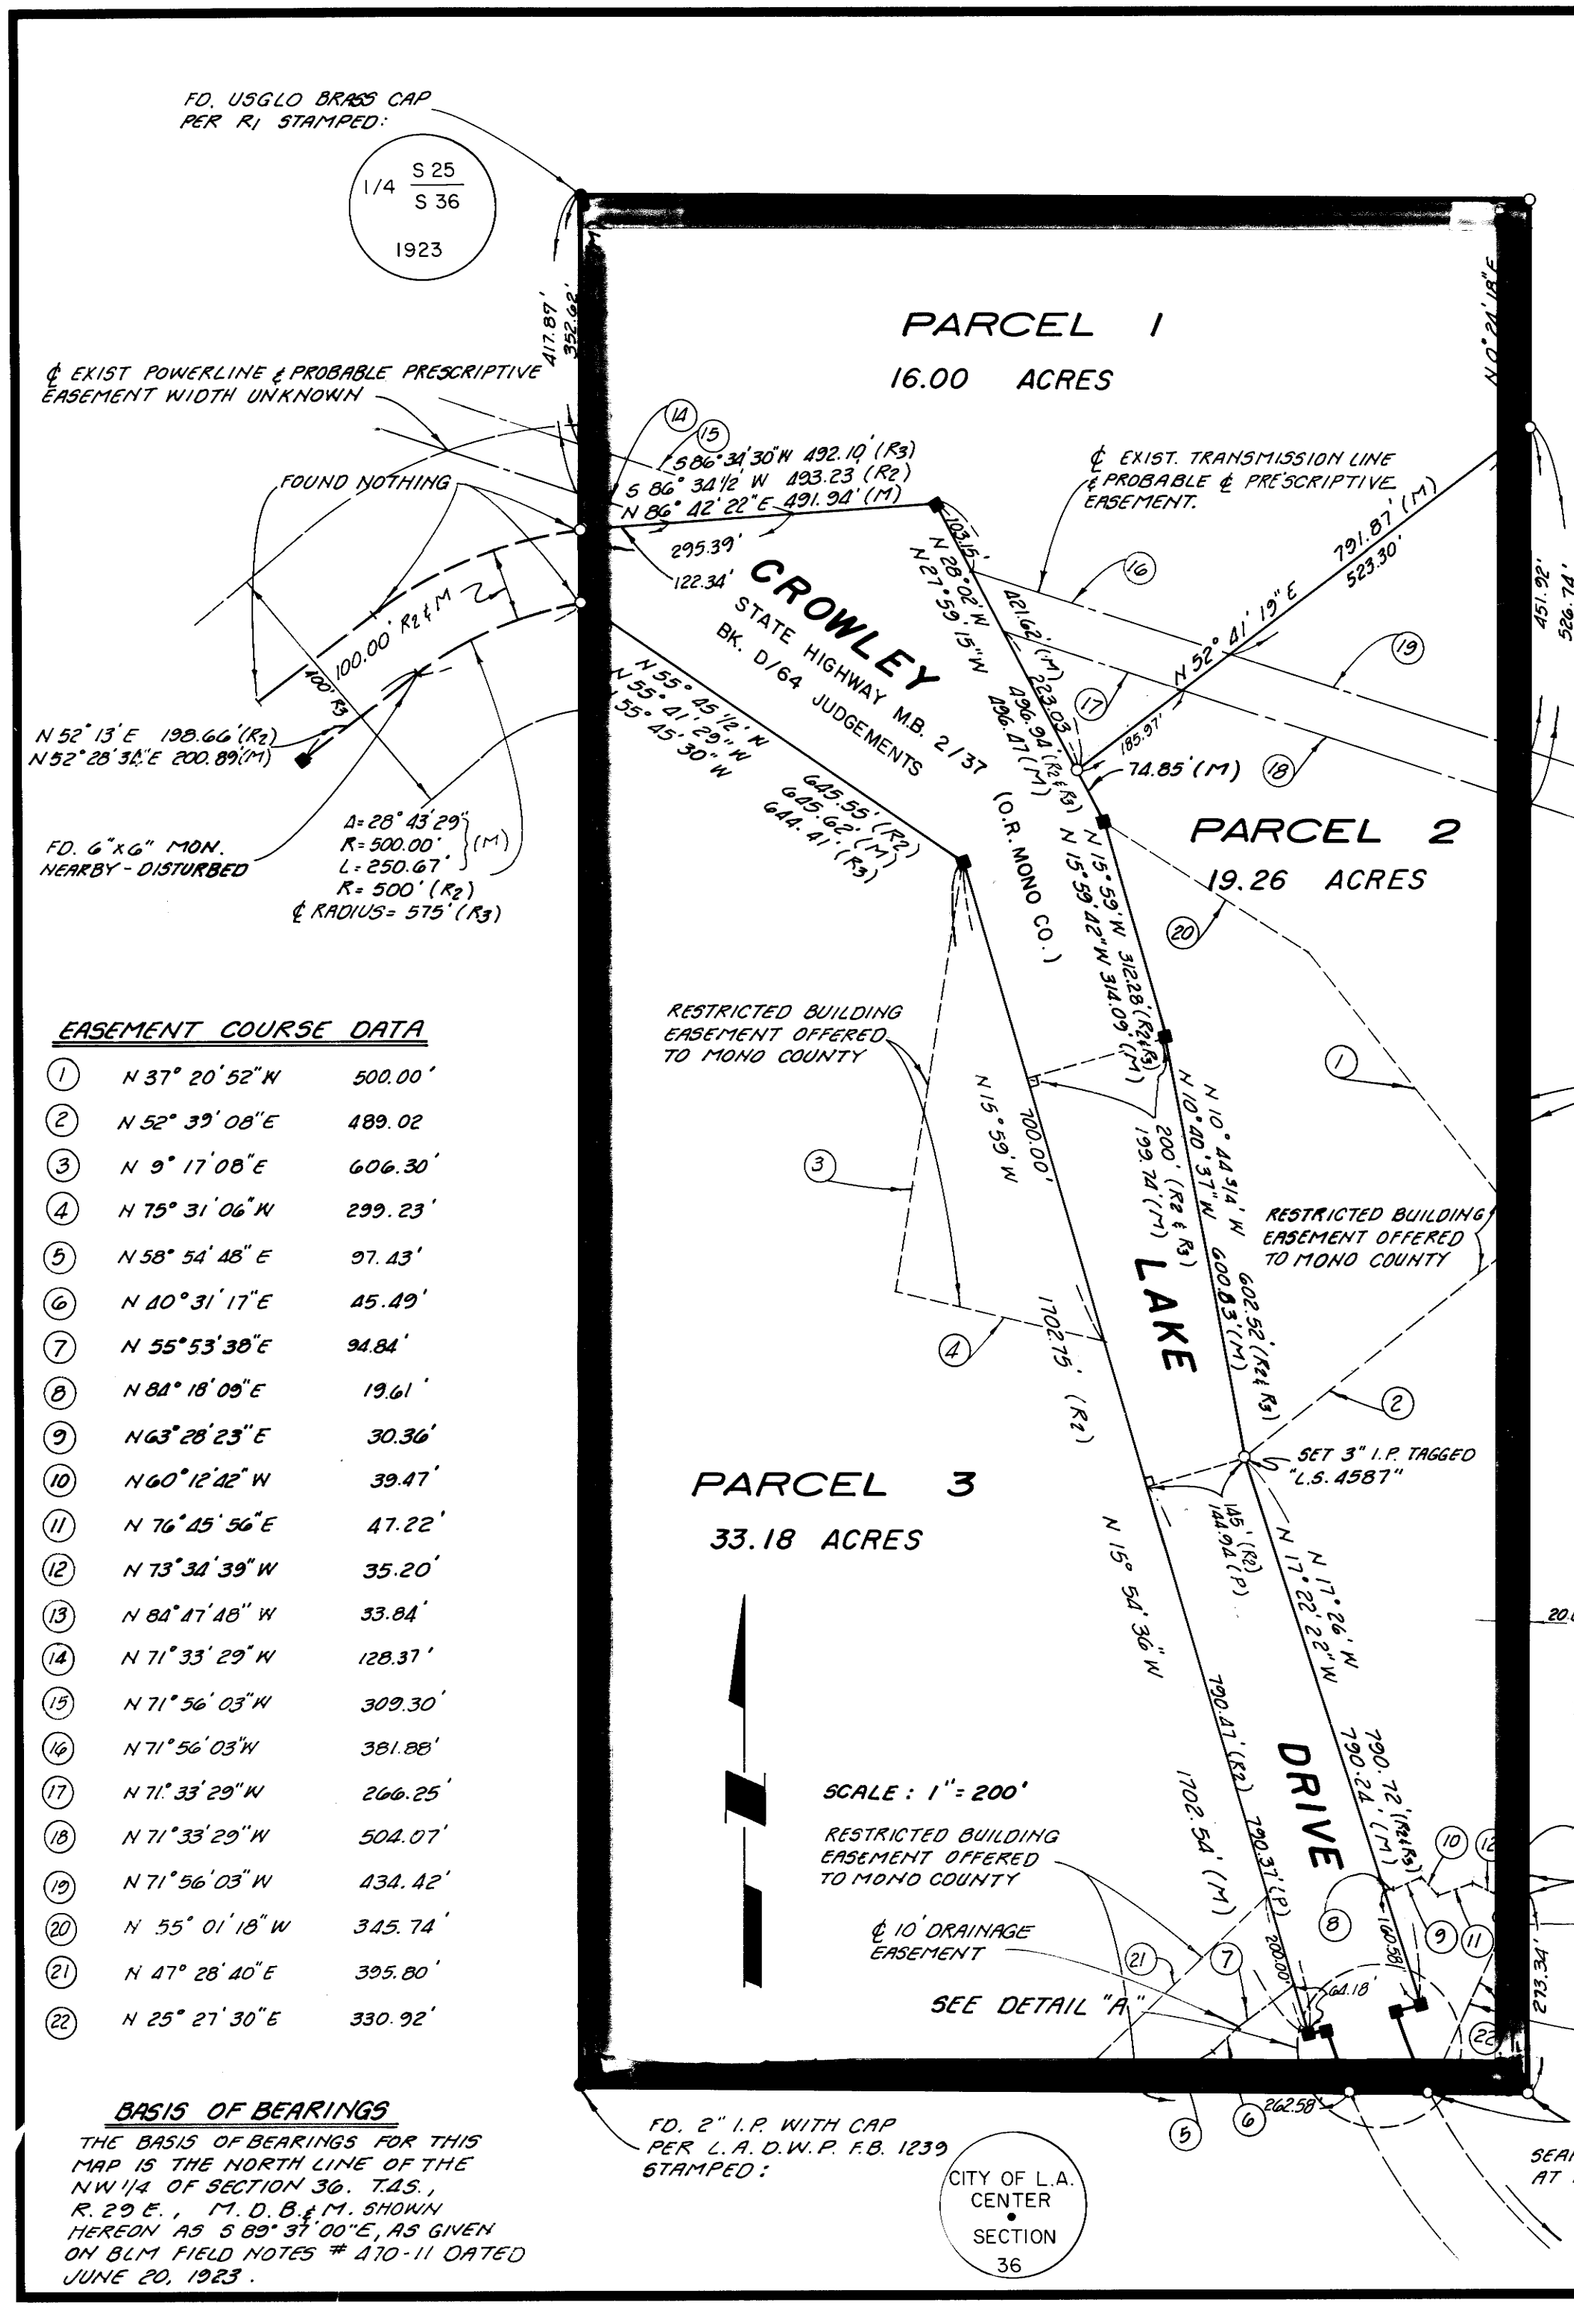

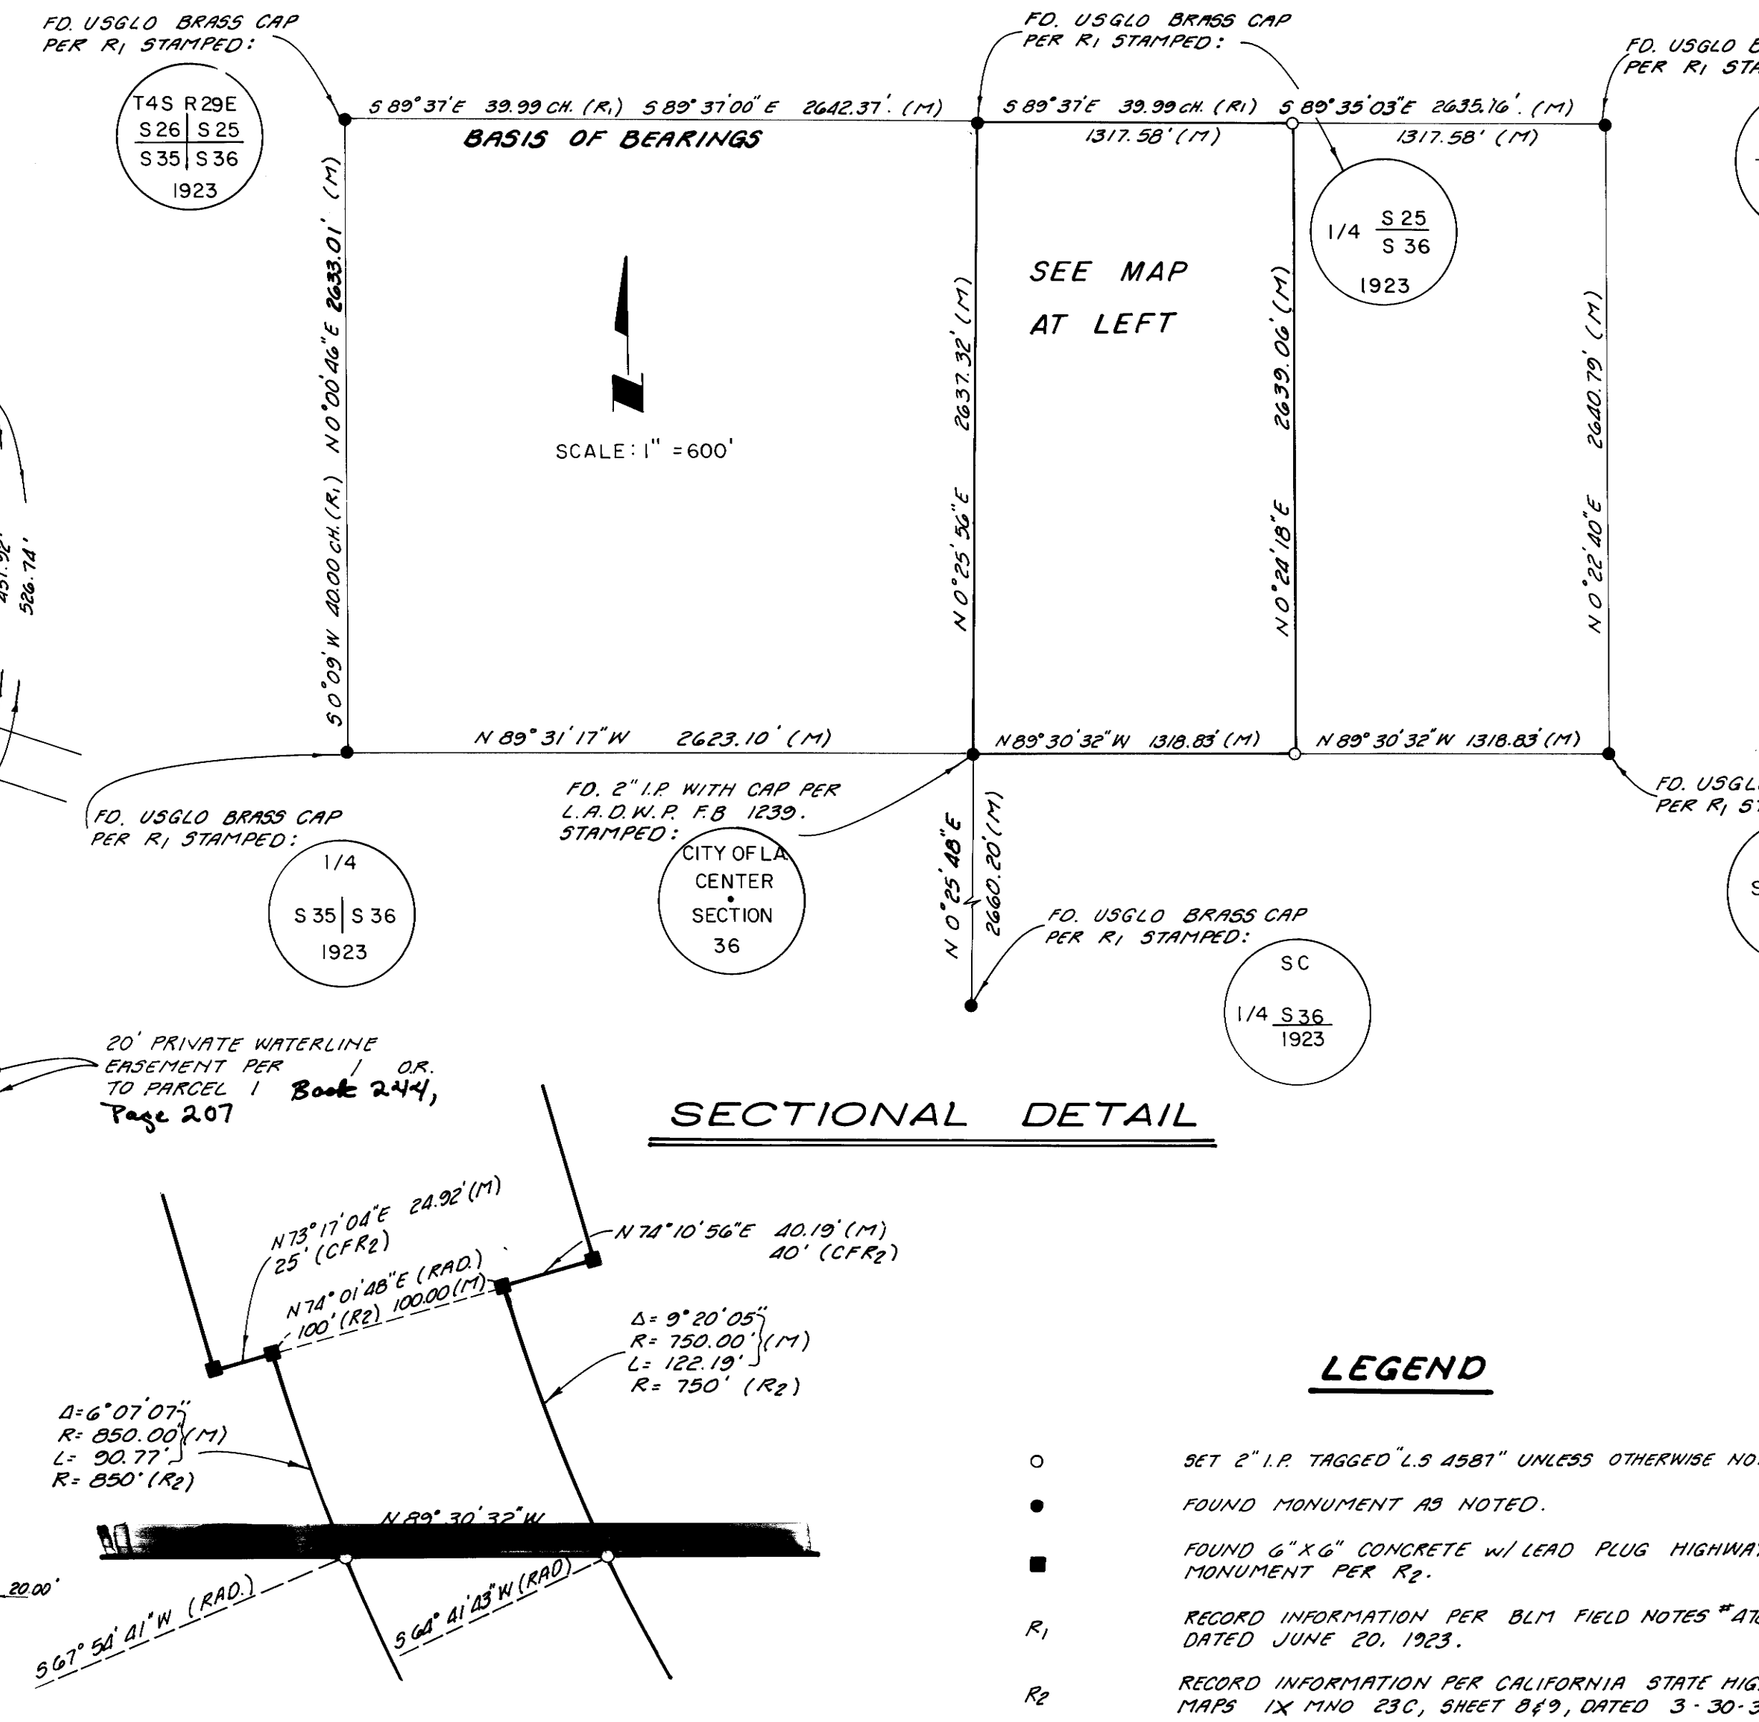

EASEMENT COURSE DATA

1	N 37° 20' 52" W	500.00'
2	N 52° 39' 08" E	489.02
3	N 9° 17' 08" E	606.30'
4	N 75° 31' 06" W	299.23'
5	N 58° 54' 48" E	97.43'
6	N 40° 31' 17" E	45.49'
7	N 55° 53' 38" E	94.84'
8	N 84° 18' 09" E	19.61'
9	N 63° 28' 23" E	30.36'
10	N 60° 12' 42" W	39.47'
11	N 76° 45' 56" E	47.22'
12	N 73° 34' 39" W	35.20'
13	N 84° 47' 48" W	33.84'
14	N 71° 33' 29" W	128.37'
15	N 71° 56' 03" W	309.30'
16	N 71° 56' 03" W	381.88'
17	N 71° 33' 29" W	266.25'
18	N 71° 33' 29" W	504.07'
19	N 71° 56' 03" W	434.42'
20	N 55° 01' 18" W	345.74'
21	N 47° 28' 40" E	395.80'
22	N 25° 27' 30" E	330.92'

BASIS OF BEARINGS

THE BASIS OF BEARINGS FOR THIS MAP IS THE NORTH LINE OF THE NW 1/4 OF SECTION 36, T.4S., R.29E., M.D.B.&M. SHOWN HEREON AS S 89° 37' 00" E, AS GIVEN ON BLM FIELD NOTES # 470-11 DATED JUNE 20, 1923.

LEGEND

- ○ SET 2" I.P. TAGGED "L.S 4587" UNLESS OTHERWISE NO
- ● FOUND MONUMENT AS NOTED.
- ■ FOUND 6"X6" CONCRETE w/ LEAD PLUG HIGHWA MONUMENT PER R2.
- R1 RECORD INFORMATION PER BLM FIELD NOTES # 47 DATED JUNE 20, 1923.
- R2 RECORD INFORMATION PER CALIFORNIA STATE HIG MAPS IX MNO 23C, SHEET 8&9, DATED 3-30-3
- R3 PER CALIFORNIA STATE HIGHWAY MAP IX MNO. 23C DATE

PARCEL MAP 37-131

IN THE UNINCORPORATED TERRITORY OF MONO COUNTY, CALIFORNIA

BEING A SUBDIVISION OF THE W 1/2 OF THE NE 1/4 OF SECTION 36, T.4S., R.29E., M.D.B.&M.