Book 3 of P/M at Page 7B

PARCEL MAP 36-120

IN THE UNINCORPORATED TERRITORY OF MONO COUNTY, CALIFORNIA

BEING A SUBDIVISION OF A PORTION OF THE NORTH 1/2 OF THE SOUTHWEST 1/4 OF SECTION 36, TOWNSHIP 3 SOUTH, RANGE 27 EAST, MOUNT DIABLO MERIDIAN. DESCRIBED IN DEED RECORDED IN BOOK 331, PAGE 459 OF OFFICIAL RECORDS OF SAID COUNTY.

LEGEND

● INDICATES FOUND 2" I.P. TAGGED "LS 4587" PER R.S. M.B. 1/76 UNLESS OTHERWISE NOTED

○ INDICATES SET 2" I.P. TAGGED "LS 4587" OR TO BE SET BY 9-1-83

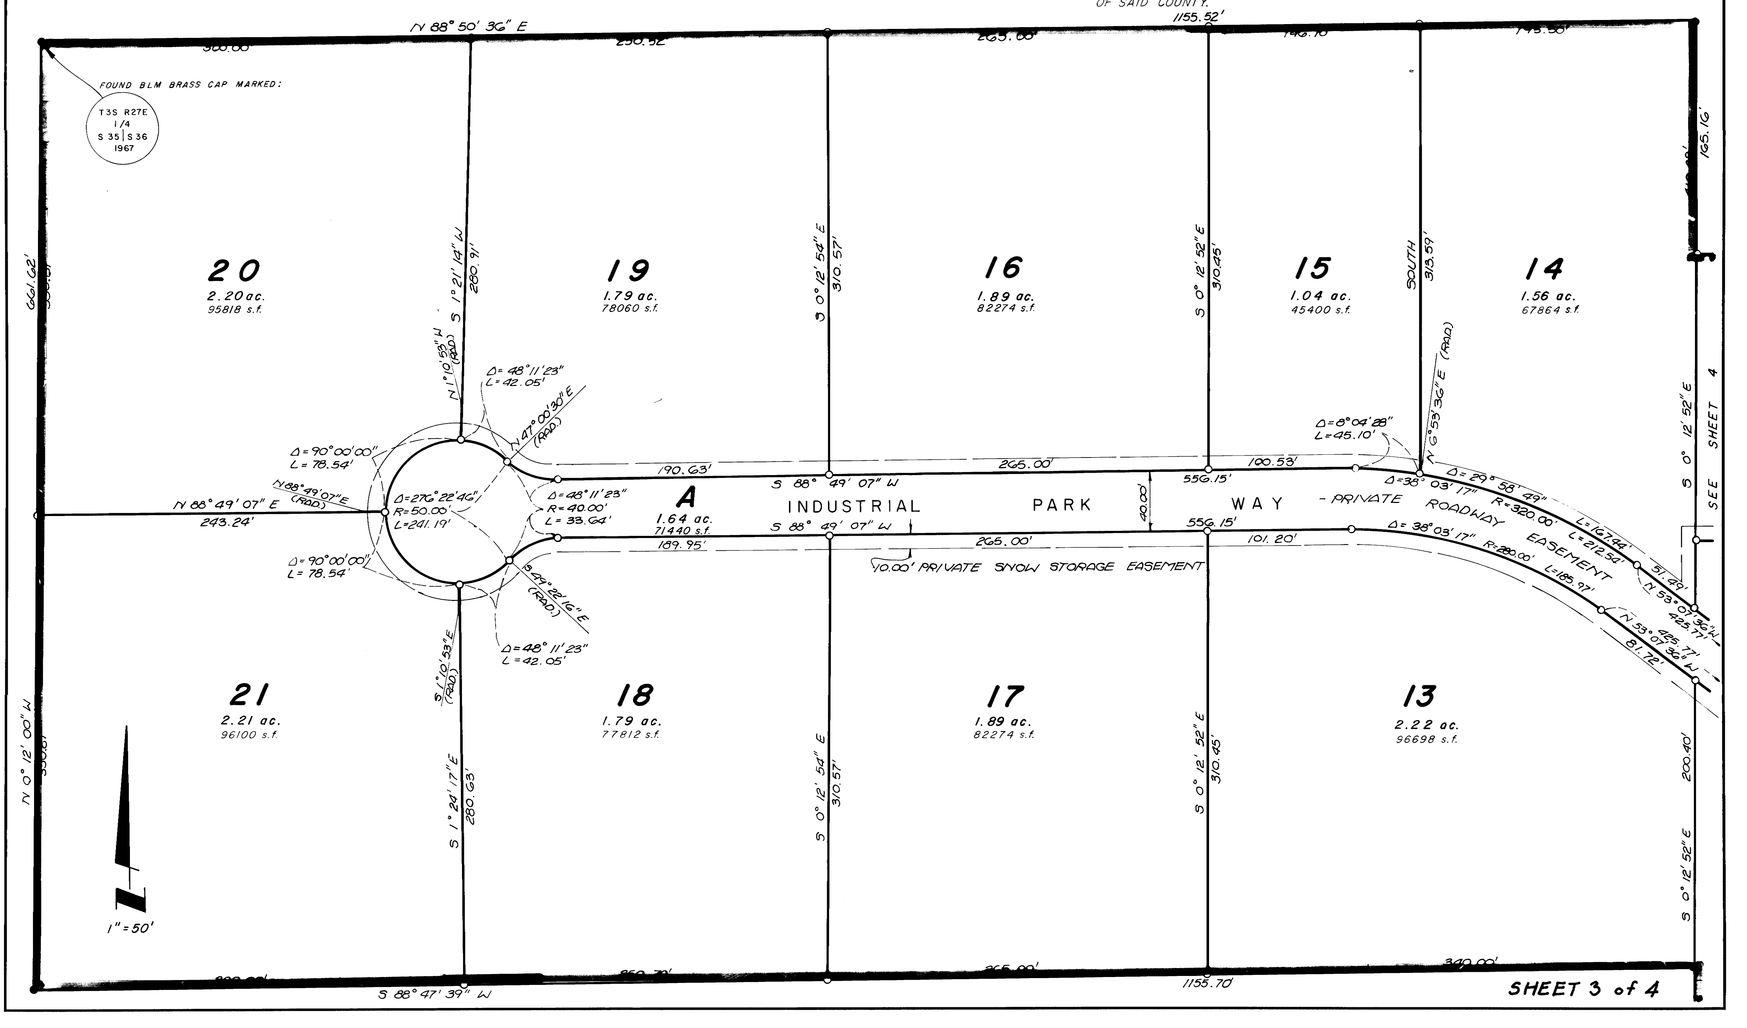

SHEET 3 of 4