PARCEL MAP No. 32-50

A DIVISION OF A PORTION OF SEC 21, T6N, R24E, MDB&M, MONO COUNTY, CALIFORNIA

LEGEND

- ○ SET 1 1/2" DIA. AL CAP INSCRIBED LS No. 5149 ON 5/8" DIA. REBAR.
- ⊗ FOUND SECTION CORNER AS DESCRIBED HEREON.
- ◑ FOUND 1"ID IP & TAG RCE 10467 IN ROCK MOUND. ACCEPTED PER PMB 1/66.
- ⊡ FOUND 6"X6" CAL TRANS CONCRETE HIGHWAY MONUMENT.
- ◉ FOUND 1" ID IP & TAG RCE 27104 IN ROCK MOUND. ACCEPTED PER RSMB 1/98
- r BASED ON RECORD INFORMATION PER RSMB 1/98 UNLESS OTHERWISE NOTED.
- m BASED ON FIELD MEASUREMENTS.

SEE SHEET 4 OF 5

SCALE: 1'=200'

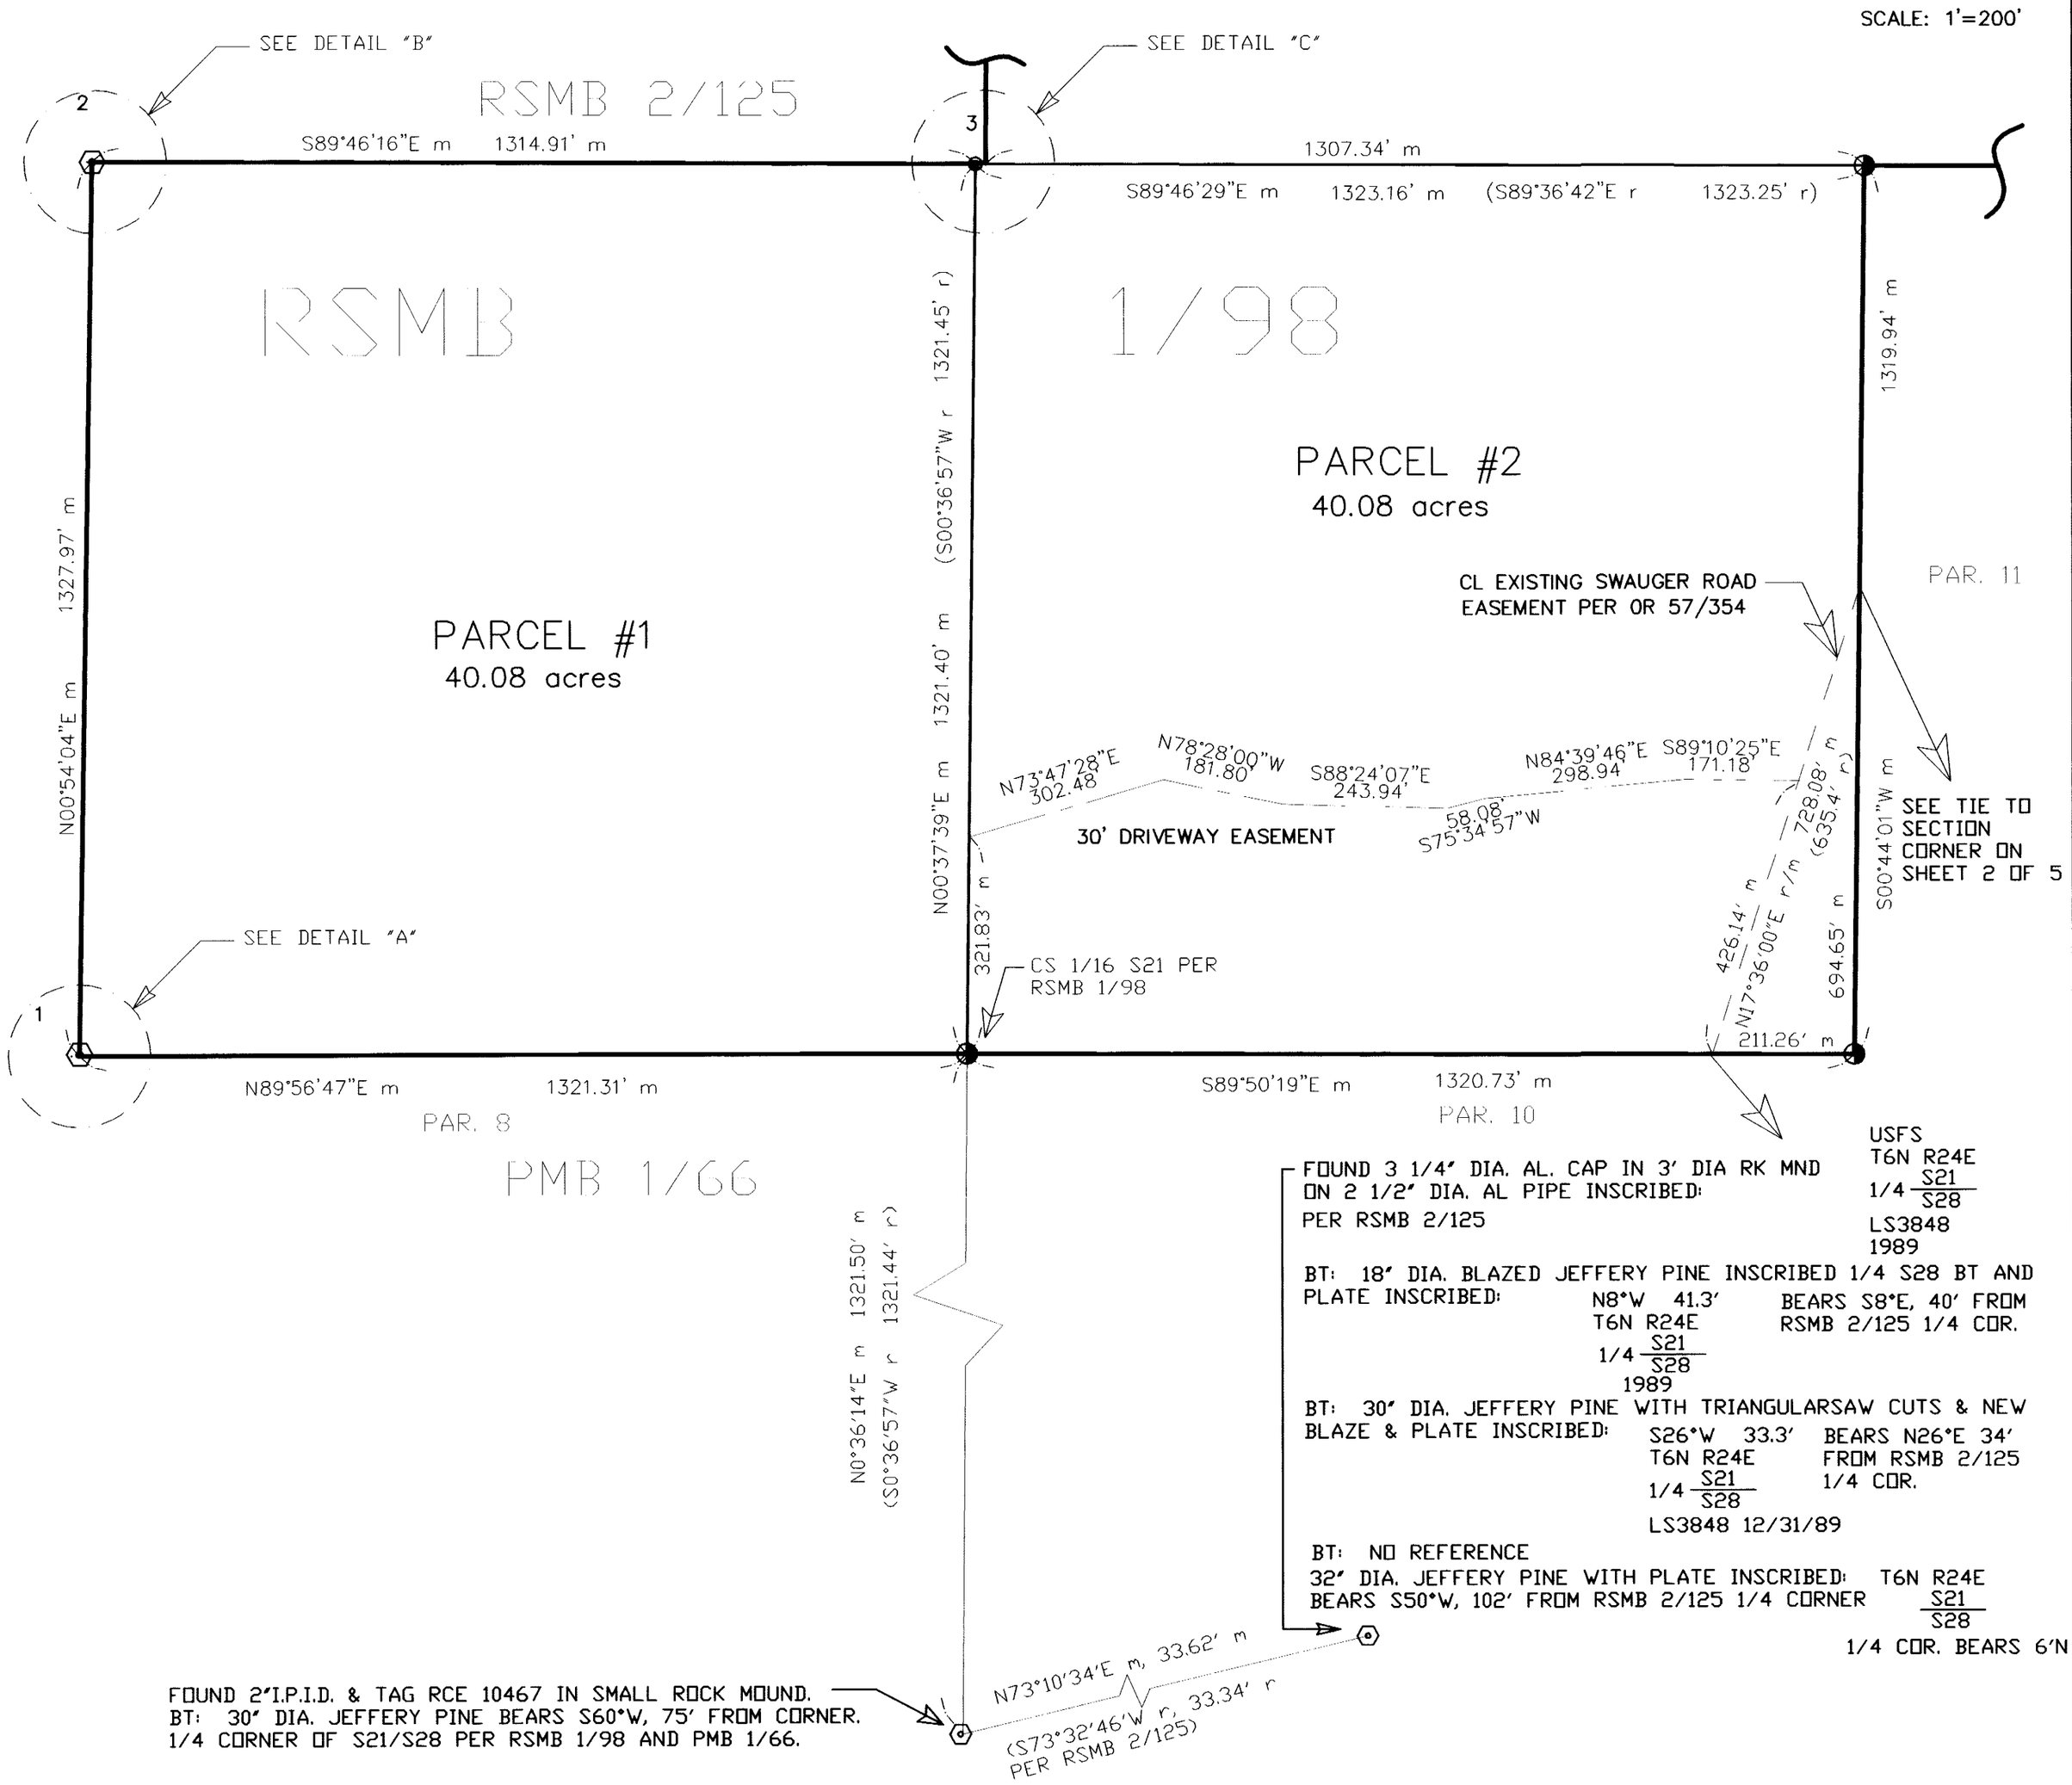

DESCRIPTION OF FOUND POINTS

1. FOUND 3 1/4" DIA. AL. CAP IN 3' DIA. ROCK MOUND ON 2 1/2"DIA. AL. PIPE.
   INSCRIBED: PER RSMB 2/125 — USFS T6N R24E SW1/16 S21 LS 3848 1991

2. FOUND 3 1/4" DIA. AL. CAP IN 4' DIA. ROCK MOUND ON 2 1/2"DIA. AL. PIPE.
   INSCRIBED: PER RSMB 2/125 — USFS T6N R24E W1/16