SCALE: 1"=20'

RECORD INFORMATION

R1 MAP BOOK 1 PAGE 26
R2 PARCEL MAP BOOK 2 PAGE 68
R3 MAP BOOK 5 PAGE 39
R4 PARCEL MAP BOOK 2 PAGE 33
R5 MAP BOOK 10 PAGE 1
C CALCULATED
M MEASURED

BASIS OF BEARINGS

THE BASIS OF BEARINGS FOR THIS SURVEY IS THE WEST LINE OF THE NW 1/4 OF SECTION 35, T.3S., R.27E., M.D.B&M SHOWN HEREON AS N0°03'27"E, PER MB 10/1.

LEGEND

- ○ SET 5/8" REBAR AND CAP "LS 4587"
- ● FOUND MONUMENT AS NOTED
- C CALCULATED FROM RECORD
- M MEASURED

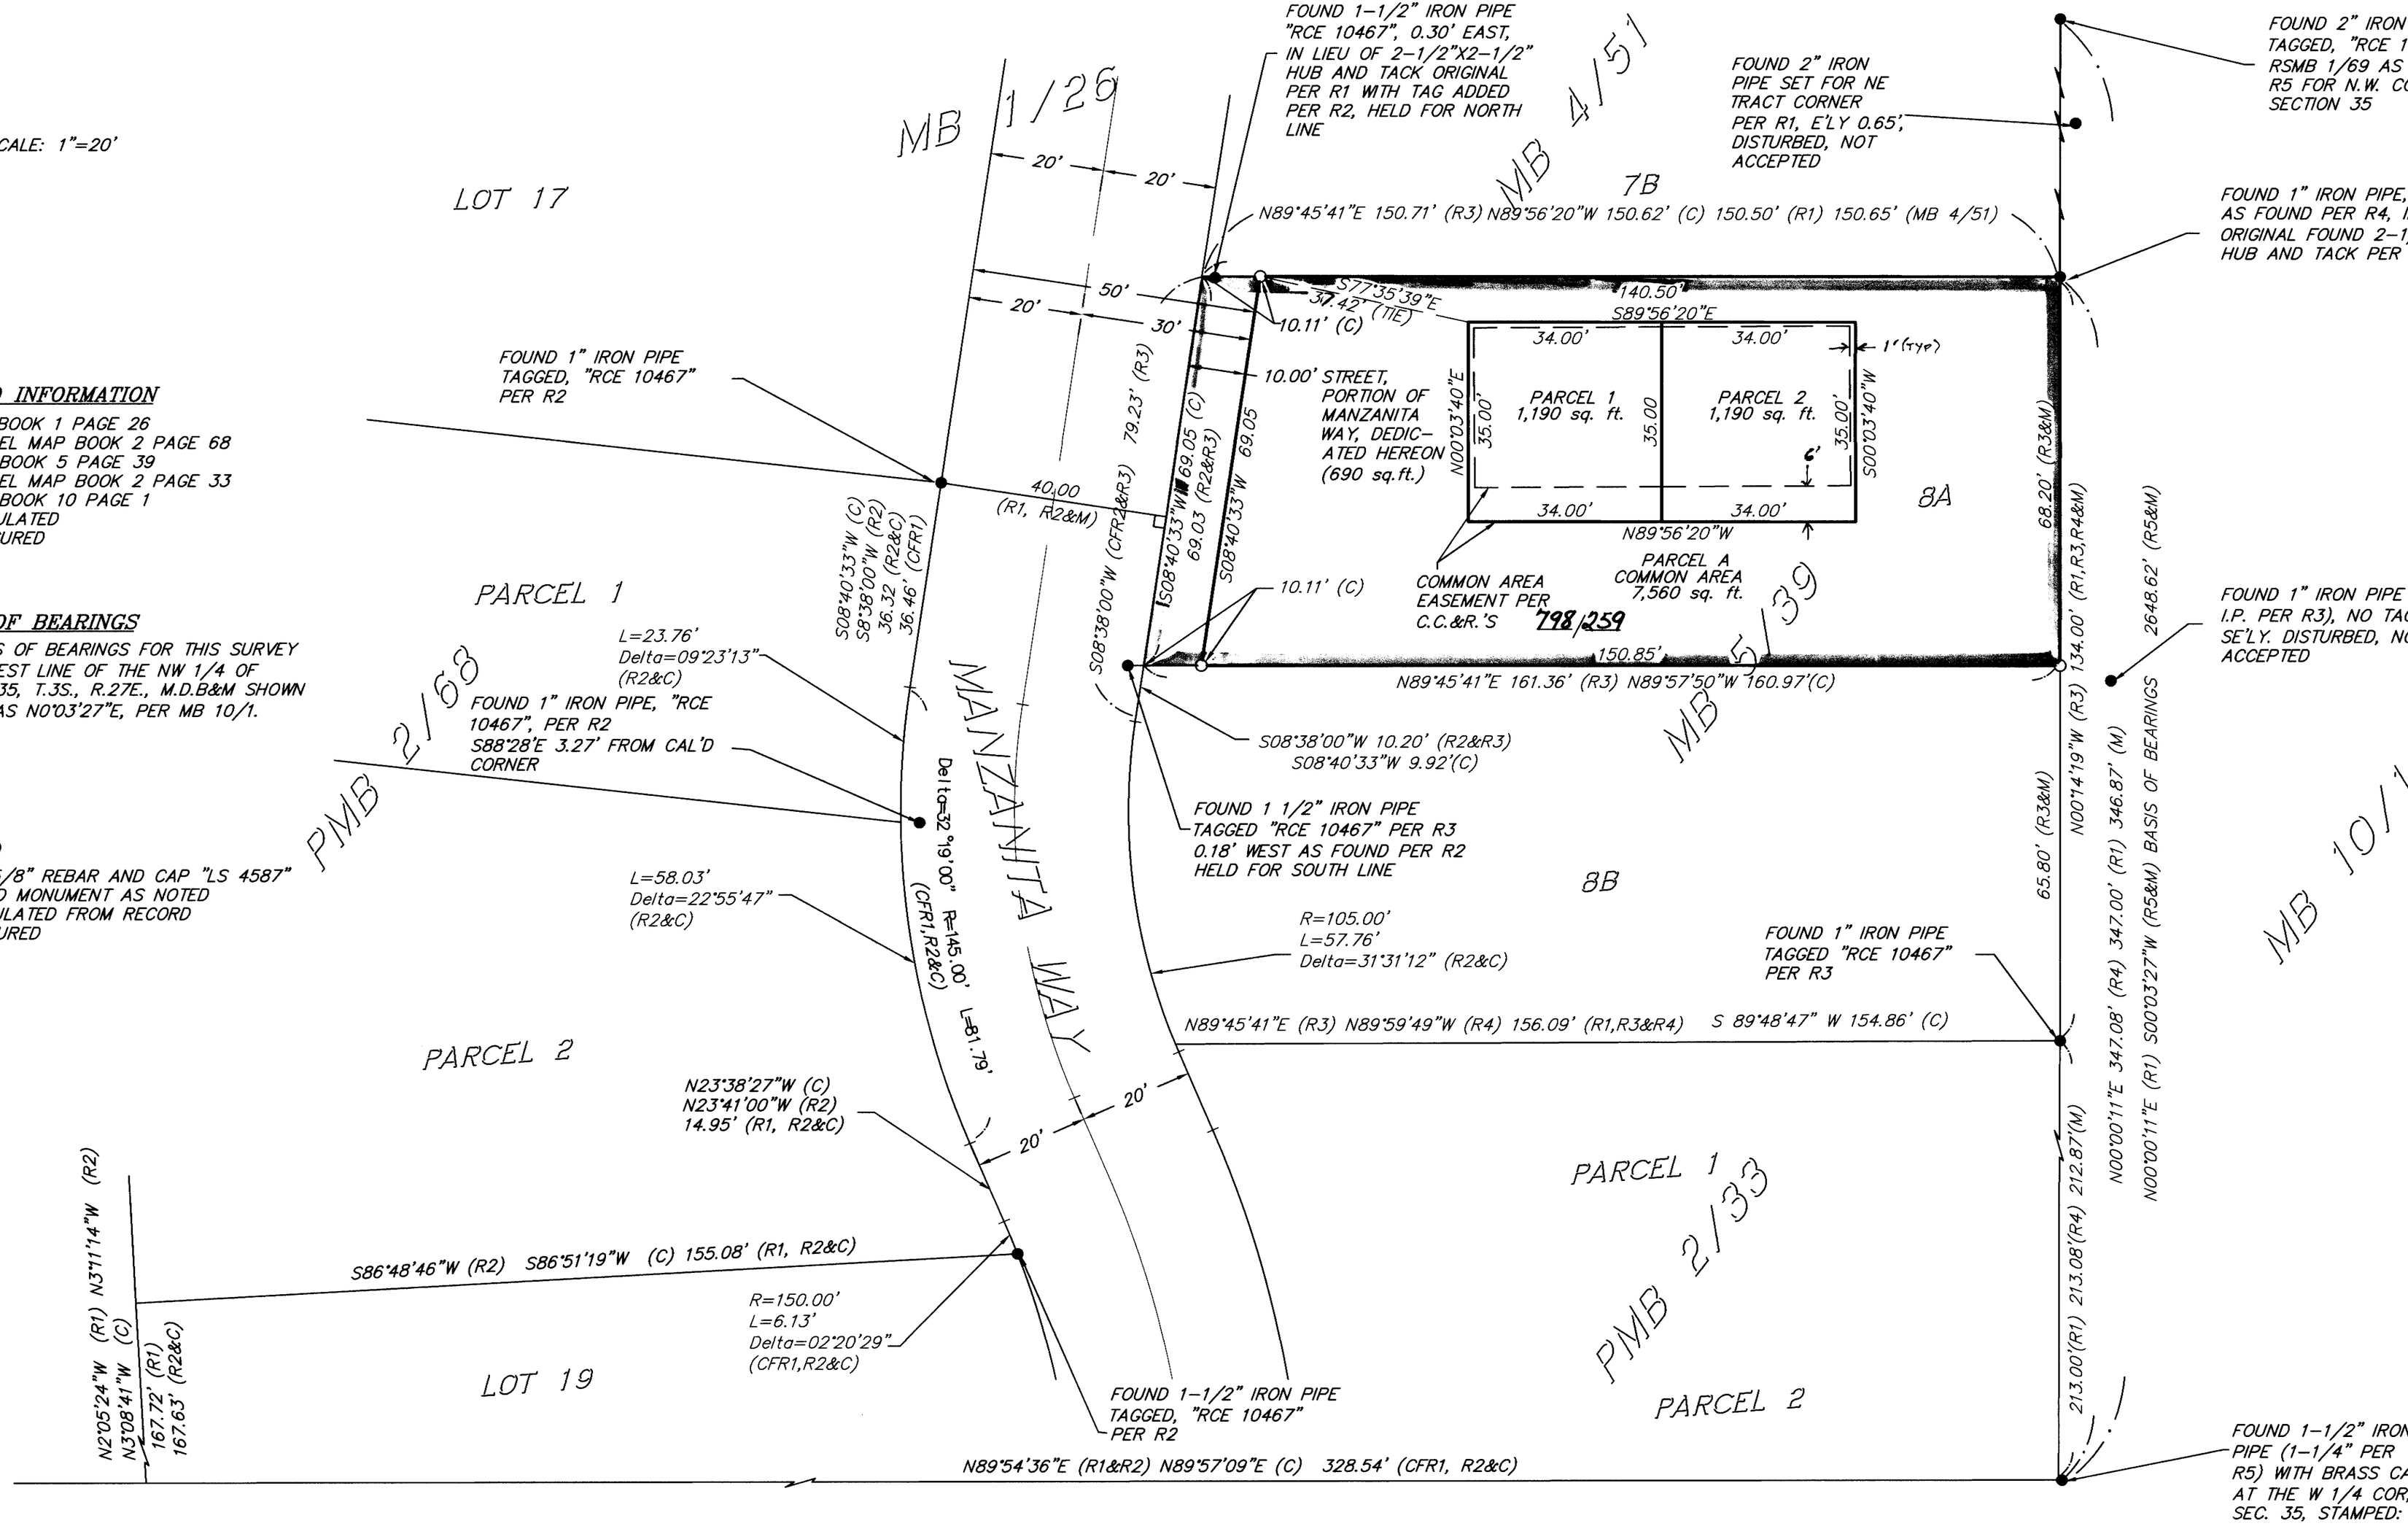

A PLANNED UNIT DEVELOPMENT

PARCEL MAP NO. 36-1

TOWN OF MAMMOTH LAKES, MONO COUNTY, CALI

BEING A SUBDIVISION OF LOT 8A PER SUBDIVISION MA ON RECORD OF SURVEY RECORDED IN MAP BOOK 5, P

triad/holmes associates JN1553 PM36182.DWG