PARCEL MAP Nº 32-54

LOCATED IN A PORTION OF SEC 33, T5N, R25E, MDB & M, MONO COUNTY, CALIFORNIA.

LEGEND:

1. FOUND 1" I.D. I.P. IRON PIPE & TAG RCE 27104 PER RSMB 1/44. MONUMENT BEARS N58°00'00"E, 0.15' FROM AND IS IN SUBSTANTIAL CONFORMANCE WITH QUIET TITLE LINE PER OR 28/460 AND POSITION OF CORNER PER OR 22/38. MEASURED INFORMATION IS TO CALCULATED POSITION.
2. MONUMENT NOT FOUND. POINT RE-ESTABLISHED BY ADJUSTMENT OF MEASUREMENTS BETWEEN FOUND MONUMENTS @ INTERSECTION OF KIRKWOOD & EMIGRANT AND @ INTERSECTION OF KINGSLEY & SCHOOL, NOTHING SET.

● FOUND 1" I.D. I.P. & TAG RCE 27104 PER RSMB 2/113.
◒ FOUND 3/4" IRON PIN IN MONUMENT WELL AT ℄ INTERSECTION OF EMIGRANT & KIRKWOOD STREETS.
⊗ FOUND 1 1/2" DIAMETER BRASS CAP INSCRIBED MONO COUNTY SURVEYOR ON IRON PIN IN MONUMENT WELL @ ℄ INTERSECTION OF KINGSLEY & SCHOOL STREETS PER CORNER RECORD NO. 5N25-33-1.
⊙ FOUND 1 1/4" DIAMETER ALUMINUM CAP INSCRIBED RCE 14741 ON REBAR IN 15" DIAMETER CONCRETE PER PMB 1/95. @ SE CORNER OF PARCEL 1.
○ SET 1 1/2" DIAMETER ALUMINUM CAP INSCRIBED LS 5149 ON 5/8" DIAMETER REBAR.
r BASED ON RECORD INFORMATION AS NOTED.
m BASED ON FIELD MEASUREMENTS.

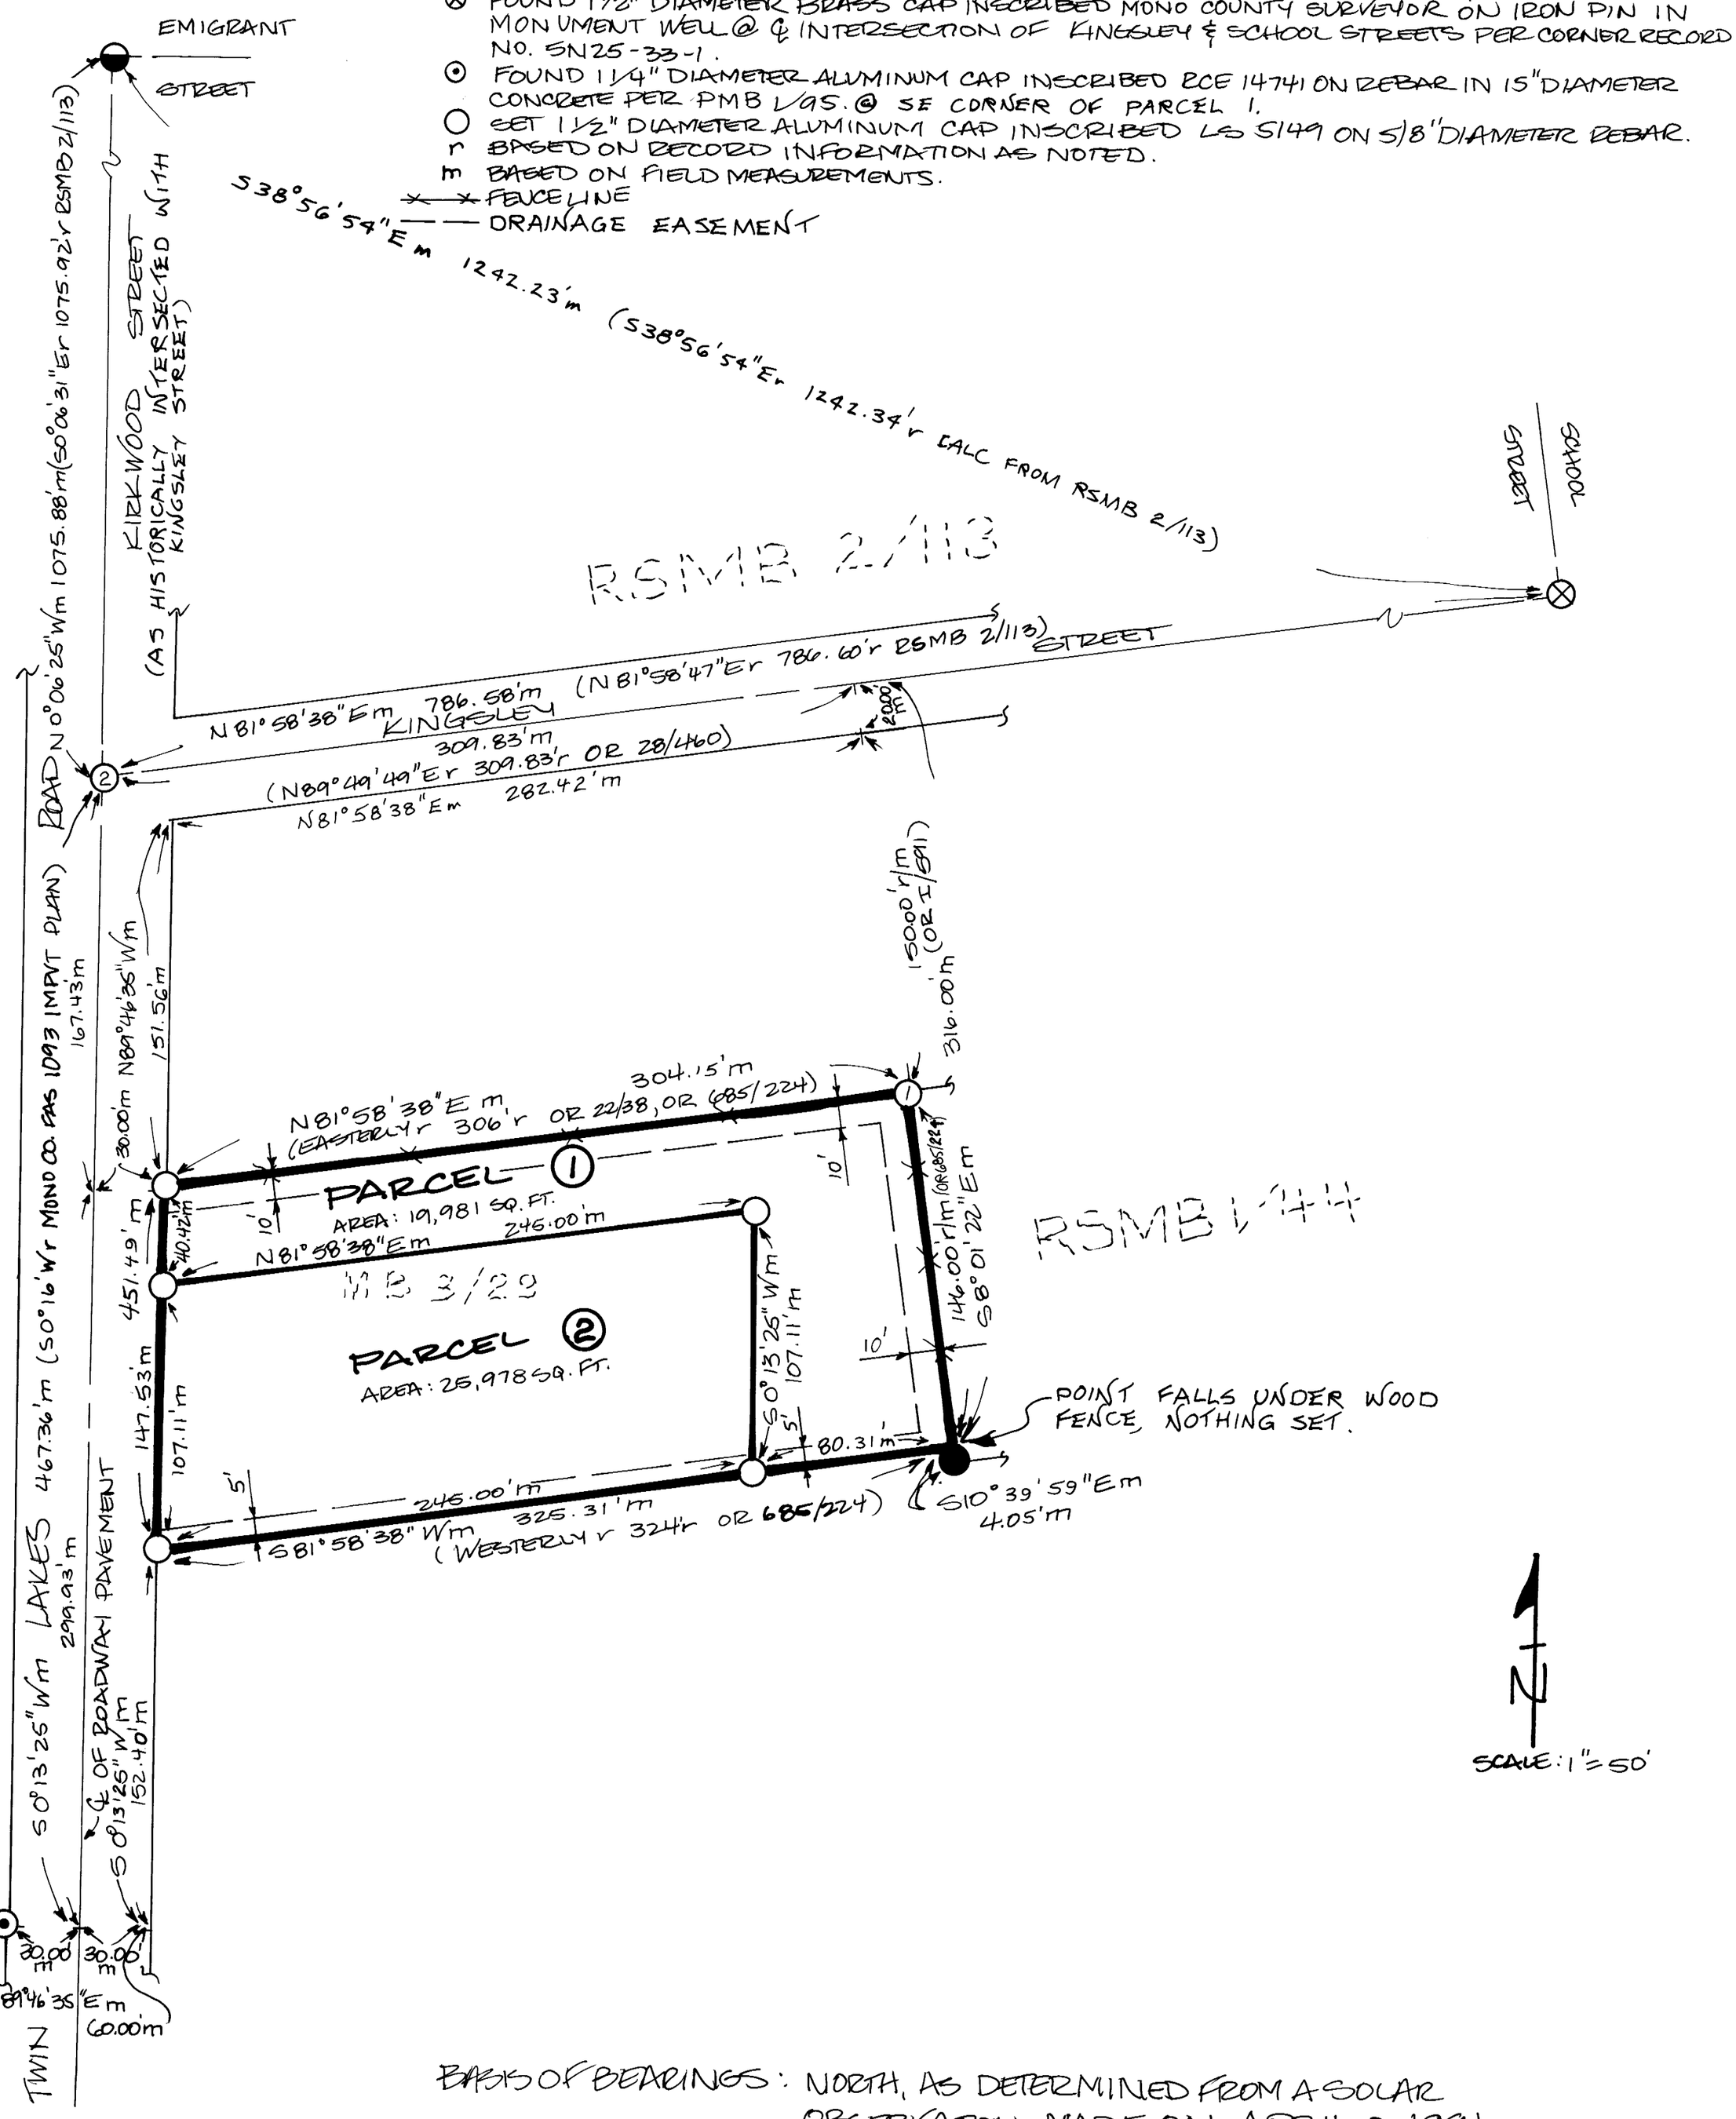

BASIS OF BEARINGS: NORTH, AS DETERMINED FROM A SOLAR OBSERVATION MADE ON APRIL 3, 1991