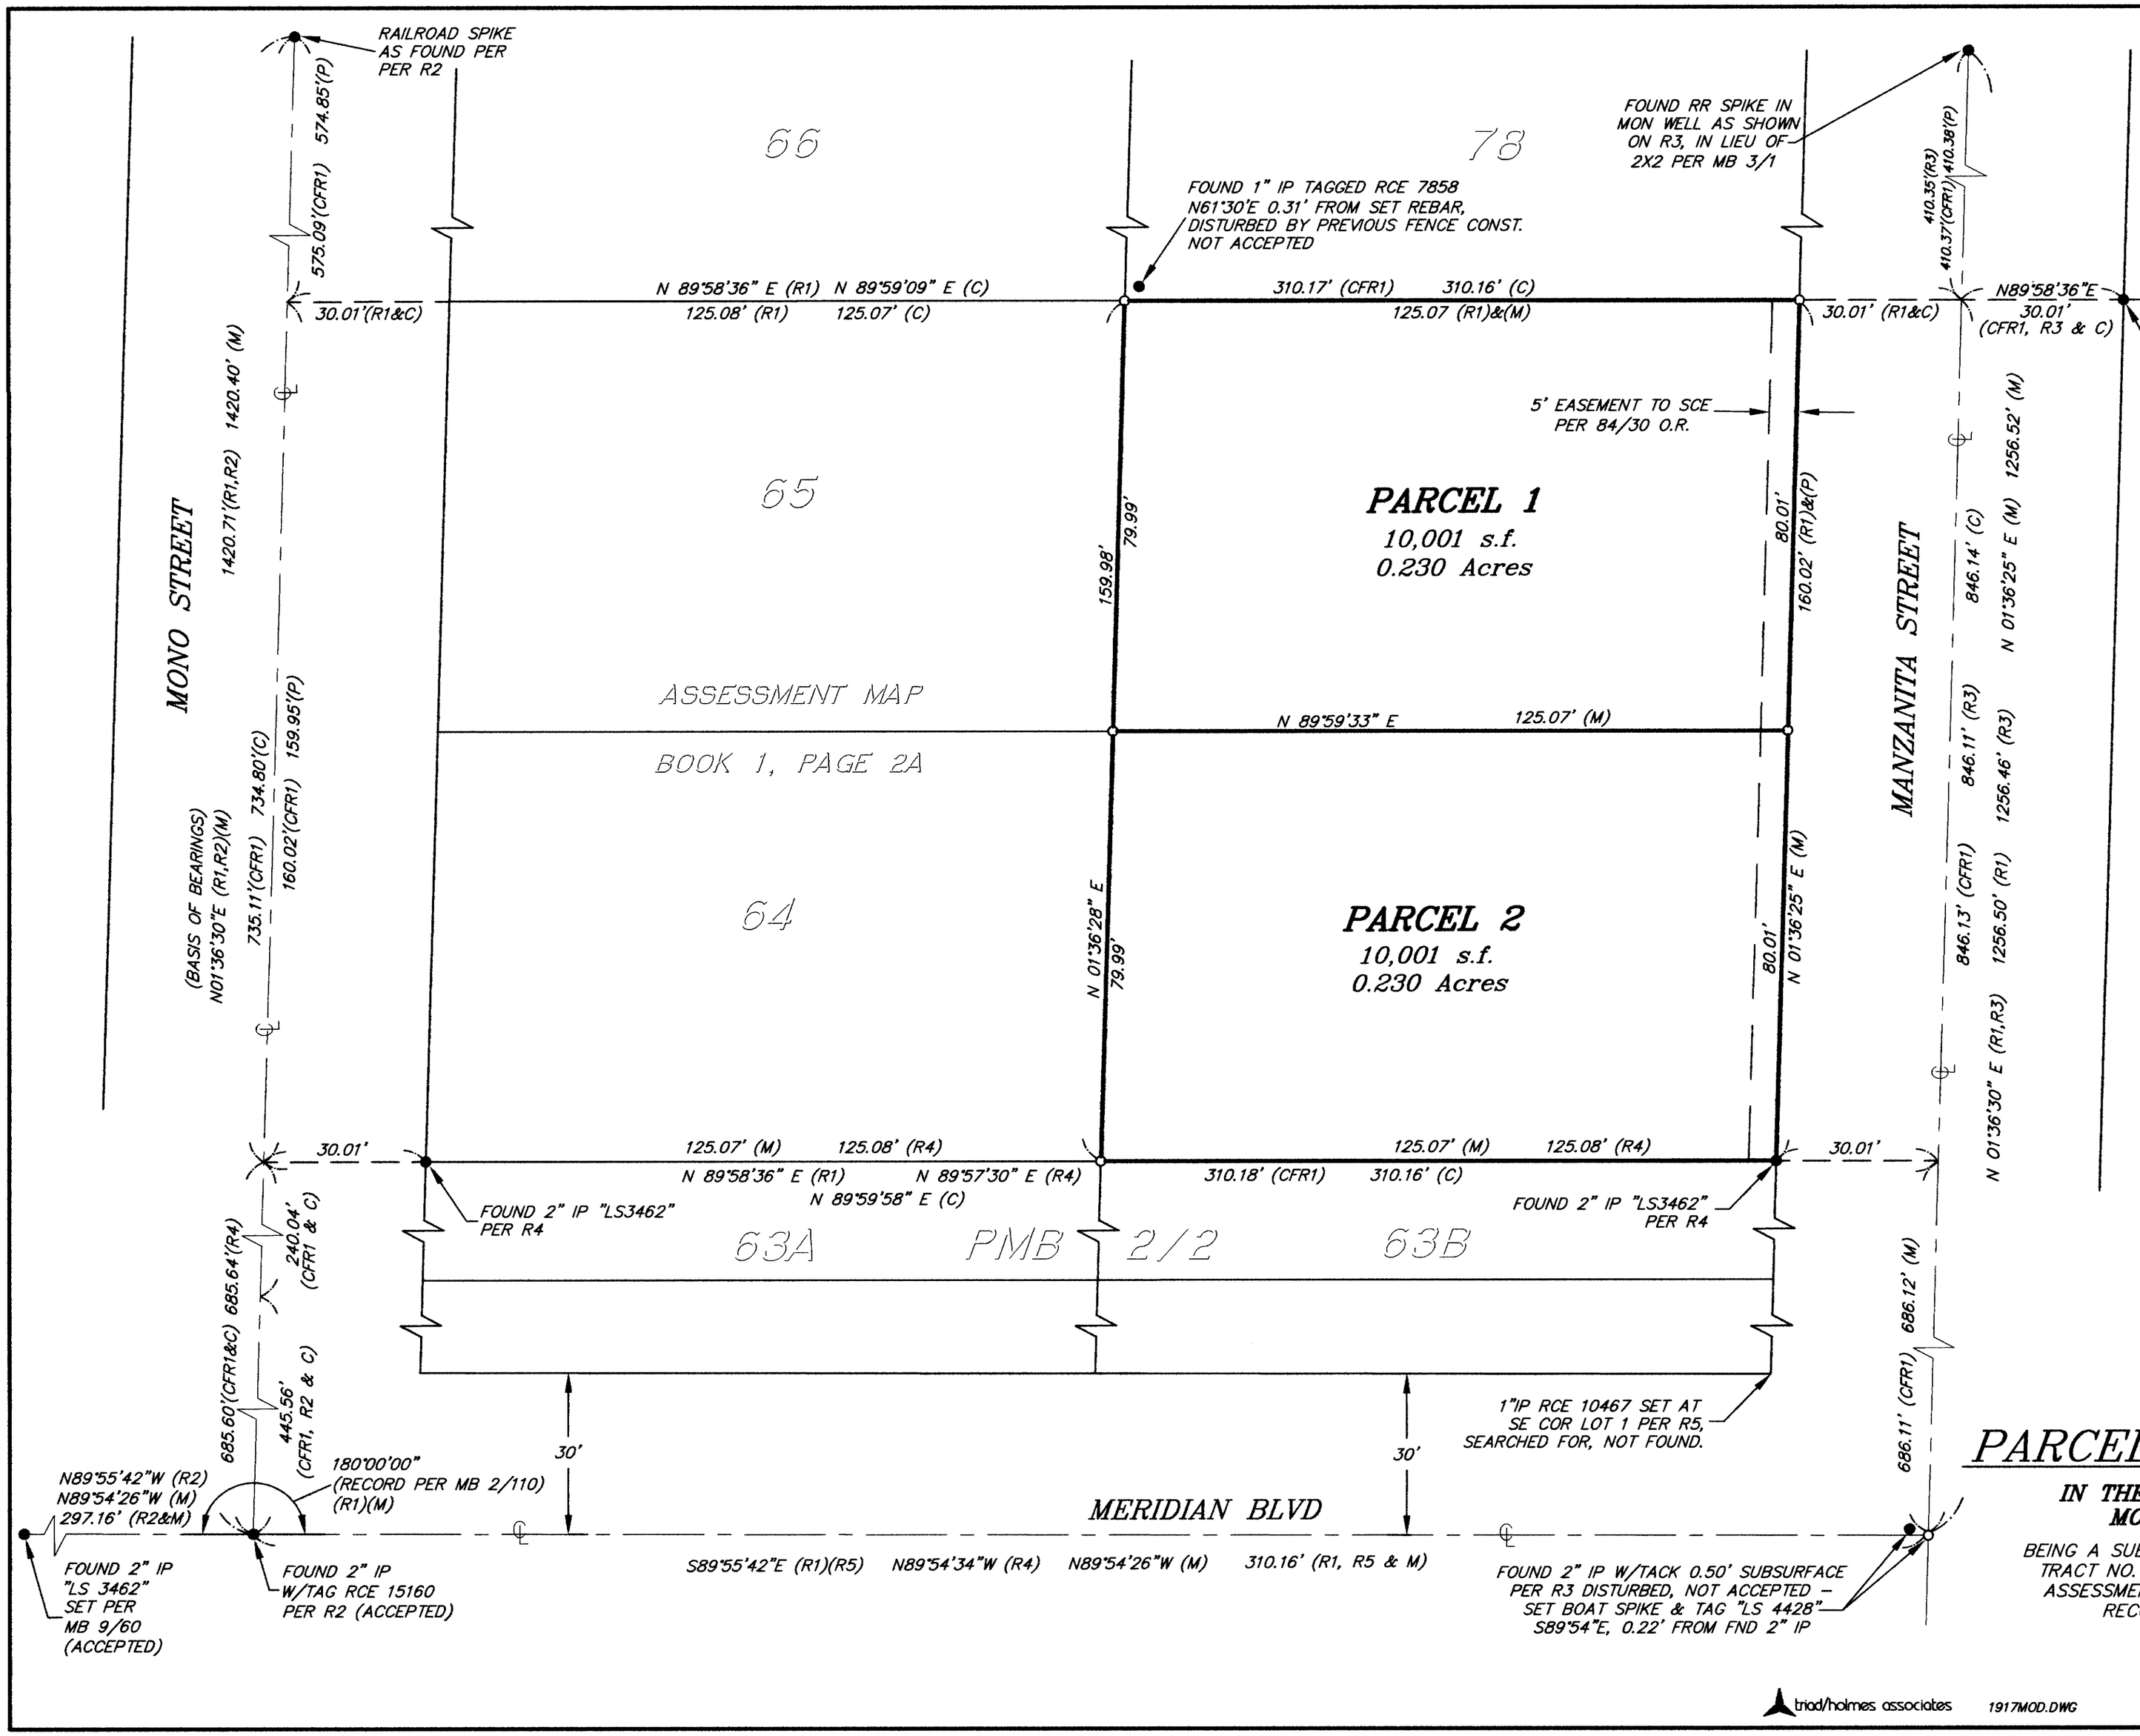


SCALE: 1"=20'

## RECORD INFORMATION

| | |
|---|---|
| R1 | RECORD INFORMATION PER ASSESSMENT MAP BK 1 PG 2A |
| R2 | RECORD INFORMATION PER MB 9/8 |
| R3 | RECORD INFORMATION PER CORNER RECORD 3S27-34-67 |
| R4 | RECORD INFORMATION PER PMB 2/2 |
| R5 | RECORD INFORMATION PER MB 9/38 |

## LEGEND

| | |
|---|---|
| ● | FOUND SURVEY MONUMENT AS NOTED |
| ○ | SEARCHED FOR RECORD MONUMENT, NOTHING FOUND, SET REBAR AND CAP STAMPED "LS4428" |
| M | MEASURED INFORMATION PER THIS SURVEY |
| C | CALCULATED |
| P | PROPORTIONED |
| CFR | CALCULATED FROM RECORD |

ALL BEARINGS AND DISTANCES ARE MEASURED UNLESS OTHERWISE NOTED

## BASIS OF BEARINGS

THE BASIS OF BEARINGS FOR THIS SURVEY IS THE CENTERLINE OF MONO STREET AS SHOWN ON THE MAP RECORDED IN BOOK 9 OF MAPS, AT PAGE 8, IN THE OFFICE OF THE MONO COUNTY RECORDER, AND SHOWN HEREON AS N1°36'30"E.

# PARCEL MAP NO. 36-19

**IN THE TOWN OF MAMMOTH LAKES, MONO COUNTY, CALIFORNIA**

BEING A SUBDIVISION OF LOT 79, SIERRA VALLEY SITES TRACT NO. 2 AS RECORDED IN BOOK 1, PAGE 2 OF ASSESSMENT MAPS IN THE OFFICE OF THE COUNTY RECORDER, MONO COUNTY, CALIFORNIA.

triad/holmes associates 1917MOD.DWG