EASEMENT NOTES

THERE EXISTS BLANKET EASEMENT FOR UTILITY PURPOSES TO SOUTHERN CALIFORNIA EDISON AND VERIZON CALIFORNIA, INC. PER INST. NO. 2001006640

THERE EXISTS A CROSS EASEMENT AGREEMENT BETWEEN MINARET DEVELOPMENT I CORPORATION AND INTRAWEST CALIFORNIA HOLDINGS OVER PORTIONS OF THE REMAINDER PER INST. NO. 2001006646

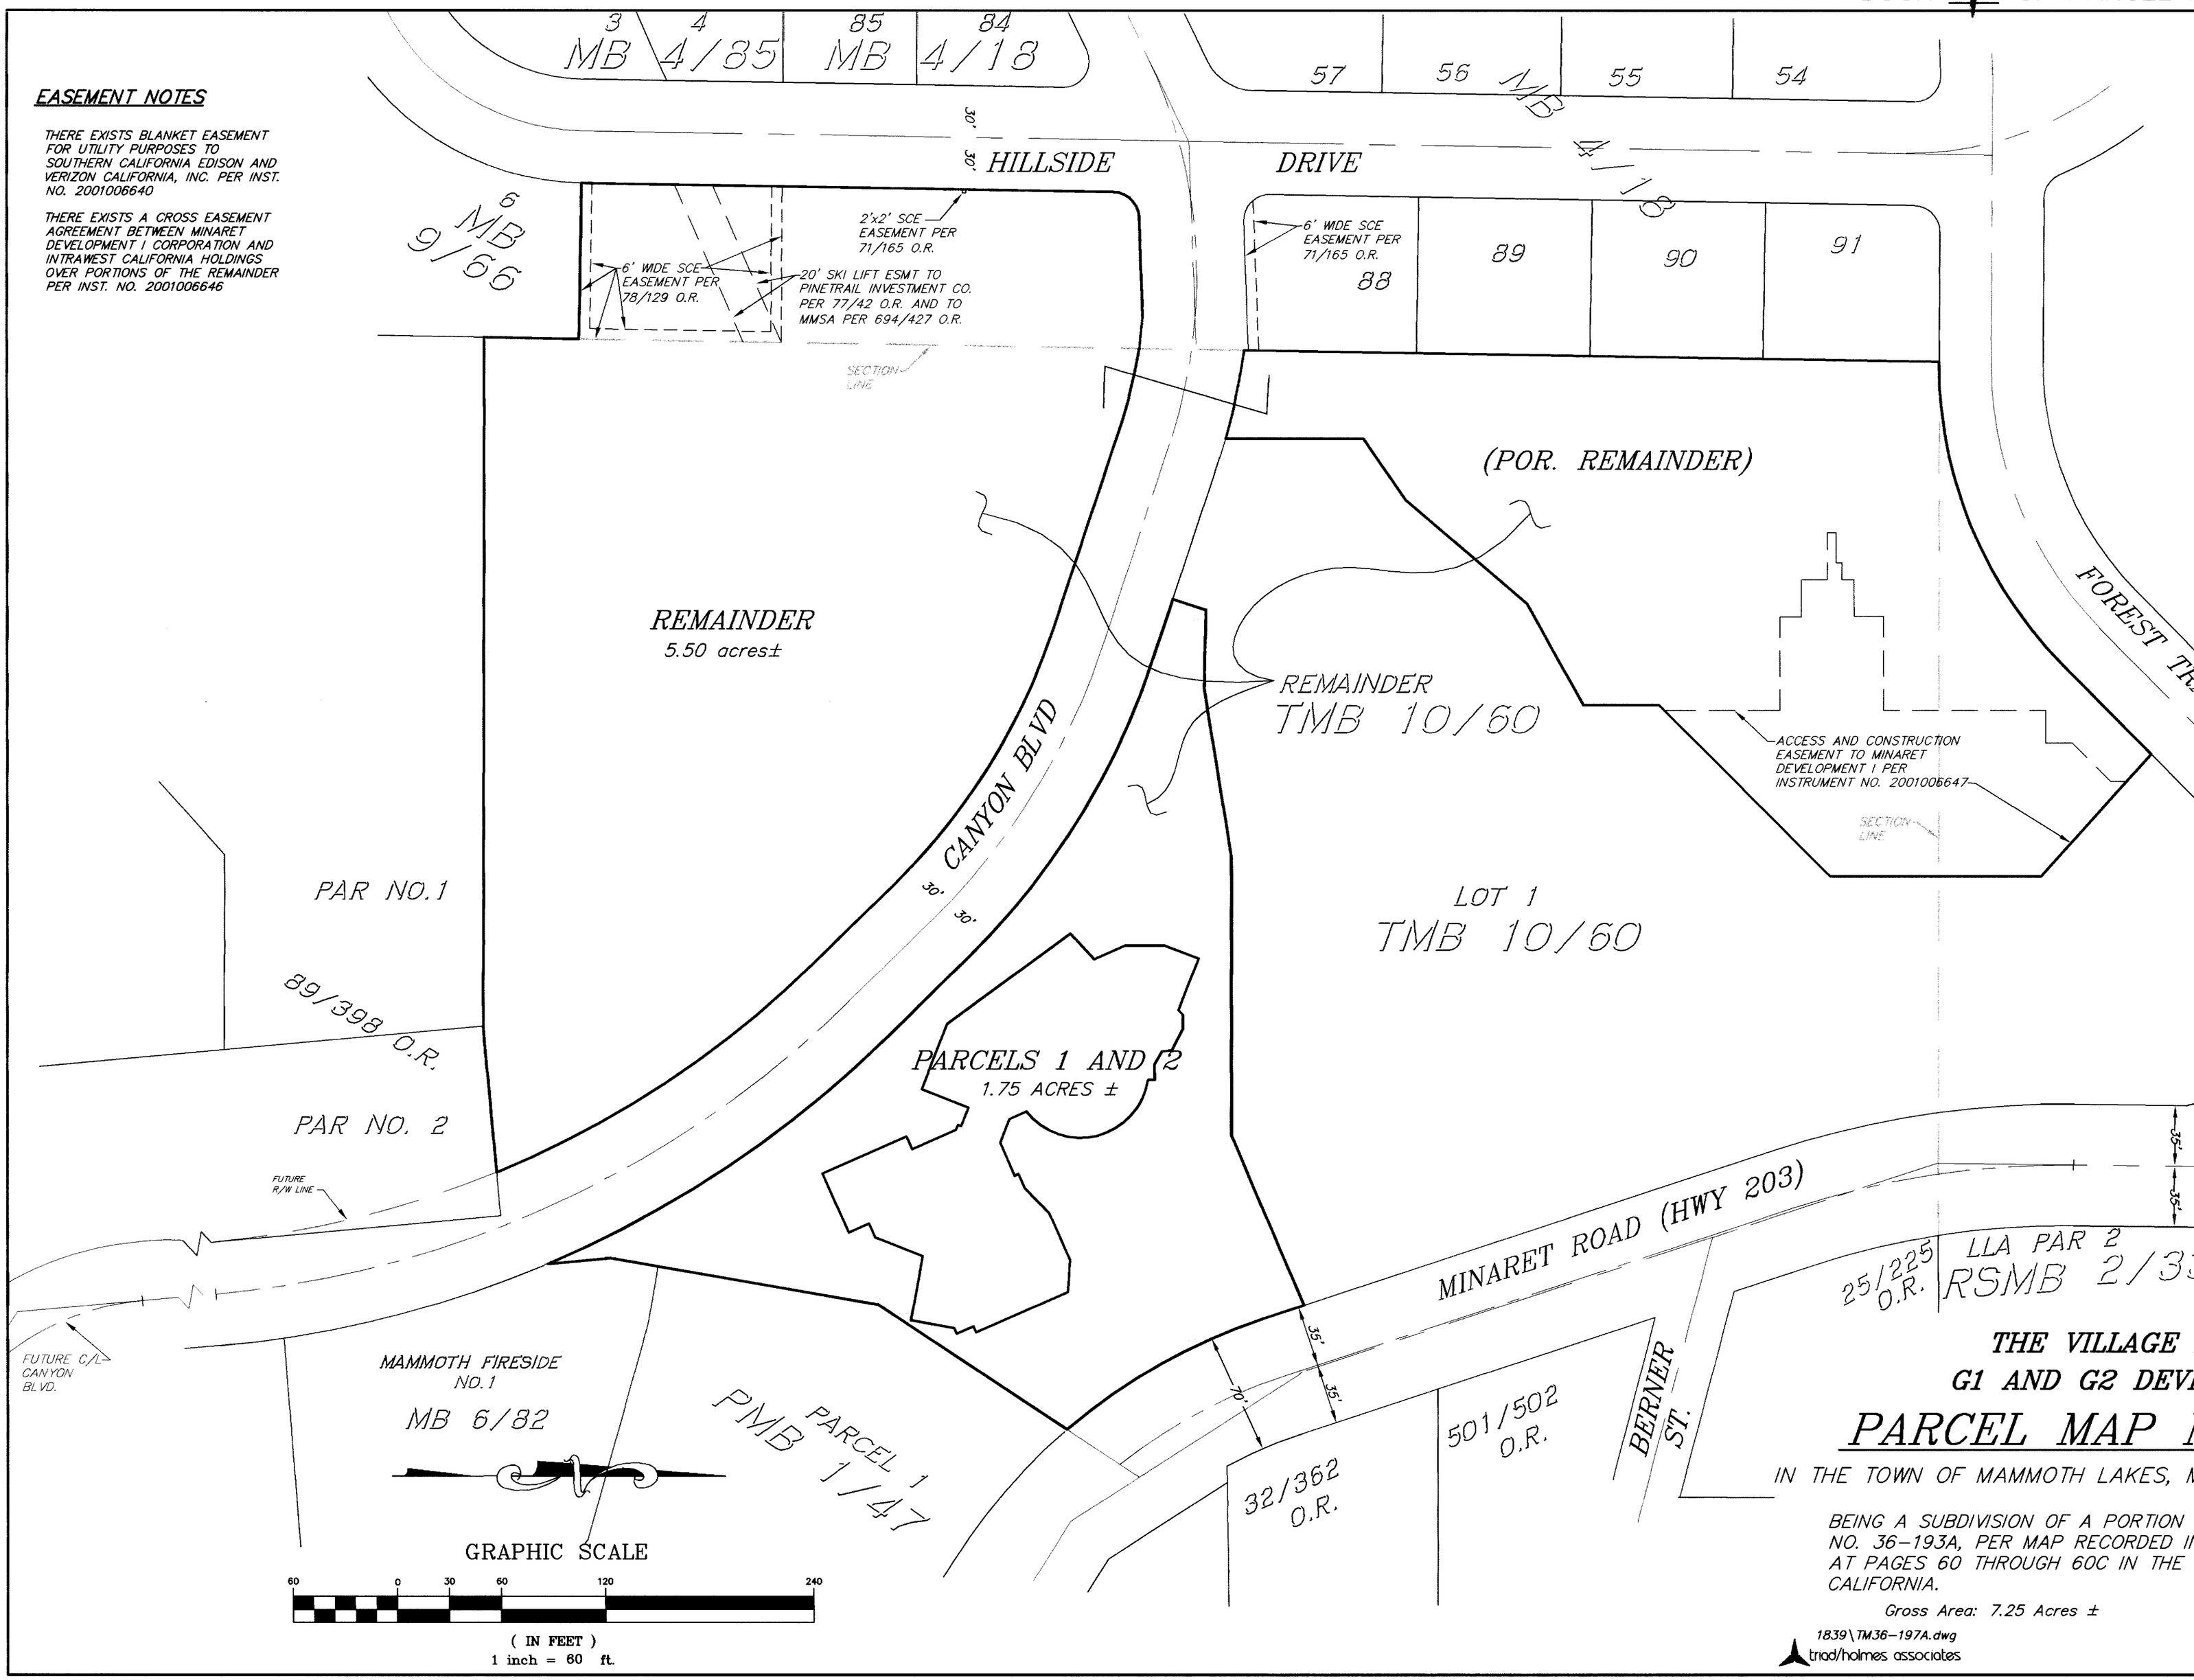

THE VILLAGE
G1 AND G2 DEVE

PARCEL MAP

IN THE TOWN OF MAMMOTH LAKES, M

BEING A SUBDIVISION OF A PORTION
NO. 36-193A, PER MAP RECORDED I
AT PAGES 60 THROUGH 60C IN THE
CALIFORNIA.

Gross Area: 7.25 Acres ±

1839\TM36-197A.dwg

triad/holmes associates