FloydPolner Associates 34-35-M1.dwg

PARCEL MAP NO. 34-25

IN THE UNINCORPORATED TERRITORY OF MONO COUNTY, CALIFORNIA

BEING A SUBDIVISION OF LOTS 7, 8, 17 AND 18 OF BLOCK 51 OF SILVER LAKE PINES TRACT NO. 5 AS PER MAP RECORDED IN BOOK 1 OF MAPS AT PAGE 8 IN THE OFFICE OF THE COUNTY RECORDER, COUNTY OF MONO, STATE OF CALIFORNIA.

SCALE: 1" = 50'

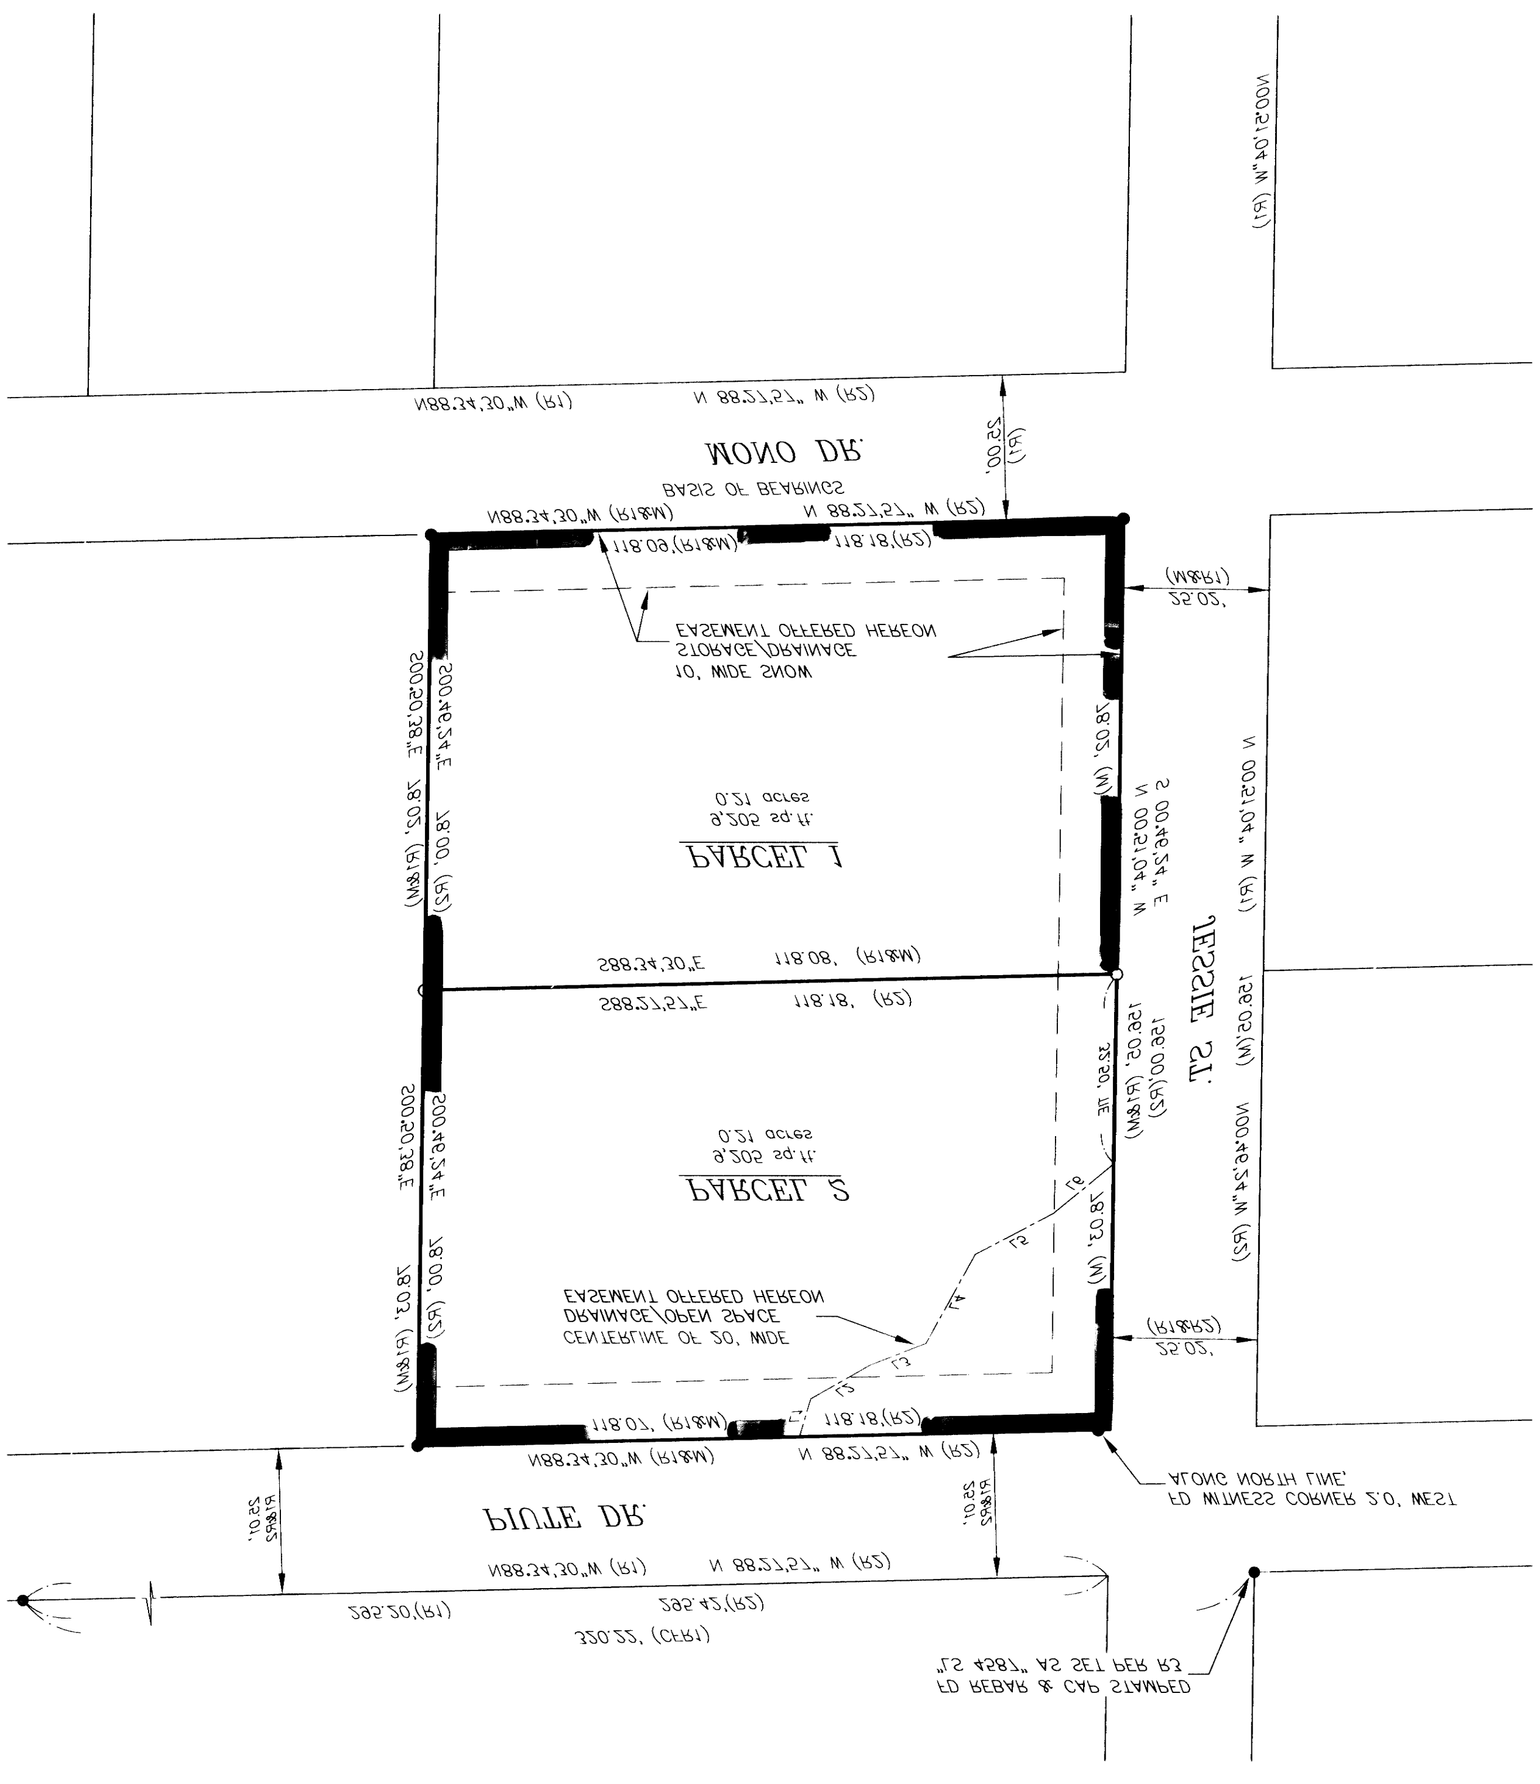
PARCEL 1
6,502 sq.ft.
0.15 acres
PARCEL 2
6,502 sq.ft.
0.15 acres
PIERSIE ST.
PINTE DR.
MONO DR.
EASEMENT OFFERED HEREON
STORAGE\DRAINAGE
10' WIDE SNOW
EASEMENT OFFERED HEREON
DRAINAGE\OPEN SPACE
CENTERLINE OF 50' WIDE
ALONG NORTH LINE,
FD WITNESS CORNER S.O. WEST
FD REBAR & CAP STAMPED
"LS 4824" AS SET PER R3
BASIS OF BEARINGS
N 88°57'27" W (R3)
N 88°34'30" W (R1)
S 88°34'30" E
S 88°57'27" E
N 00°21'04" W
S 00°21'04" E
N 00°25'00" W
S 00°25'00" E
S 89°59'19"
N 89°59'19"
S 89°59'19"
N 89°59'19"
25.00'
(R1&M)
(R3)
(M)
(R2)
(R1)
(R3&M)
(R2&M)
(R1&M)
(R2&M)
(R1&M)
(R2&M)
(R1