SCALE 1" = 30'

SHEET 2 of 2

PARCEL MAP № 36-134

IN THE INCORPORATED TOWN OF MAMMOTH LAKES, COUNTY OF MONO, STATE OF CALIFORNIA, BEING A SUBDIVISION OF THE NORTH 1/2 OF LOTS 2, 3 & 4, BLOCK 12, MAMMOTH CAMP TRACT AS SHOWN ON THE MAP THEREOF RECORDED IN BOOK 1, PAGE 1 OF MAPS, RECORDS OF SAID COUNTY

THE RECORD BEARING FOR THIS SURVEY IS THE BEARING BETWEEN POINT B1 IN RSMB 1/84, A 2" I.P. TAGGED MONO COUNTY SURVEYOR AND THE NE COR OF PARCEL 1 OF PM 3/33A PER 3/33A

● INDICATES A FOUND POINT

○ INDICATES SET A 3/4" I.P. W/ TAG RCE 10467 UNLESS OTHERWISE NOTED

UNLESS OTHERWISE NOTED THE RECORD INFORMATION ON THIS MAP REFERS TO MB 3/84

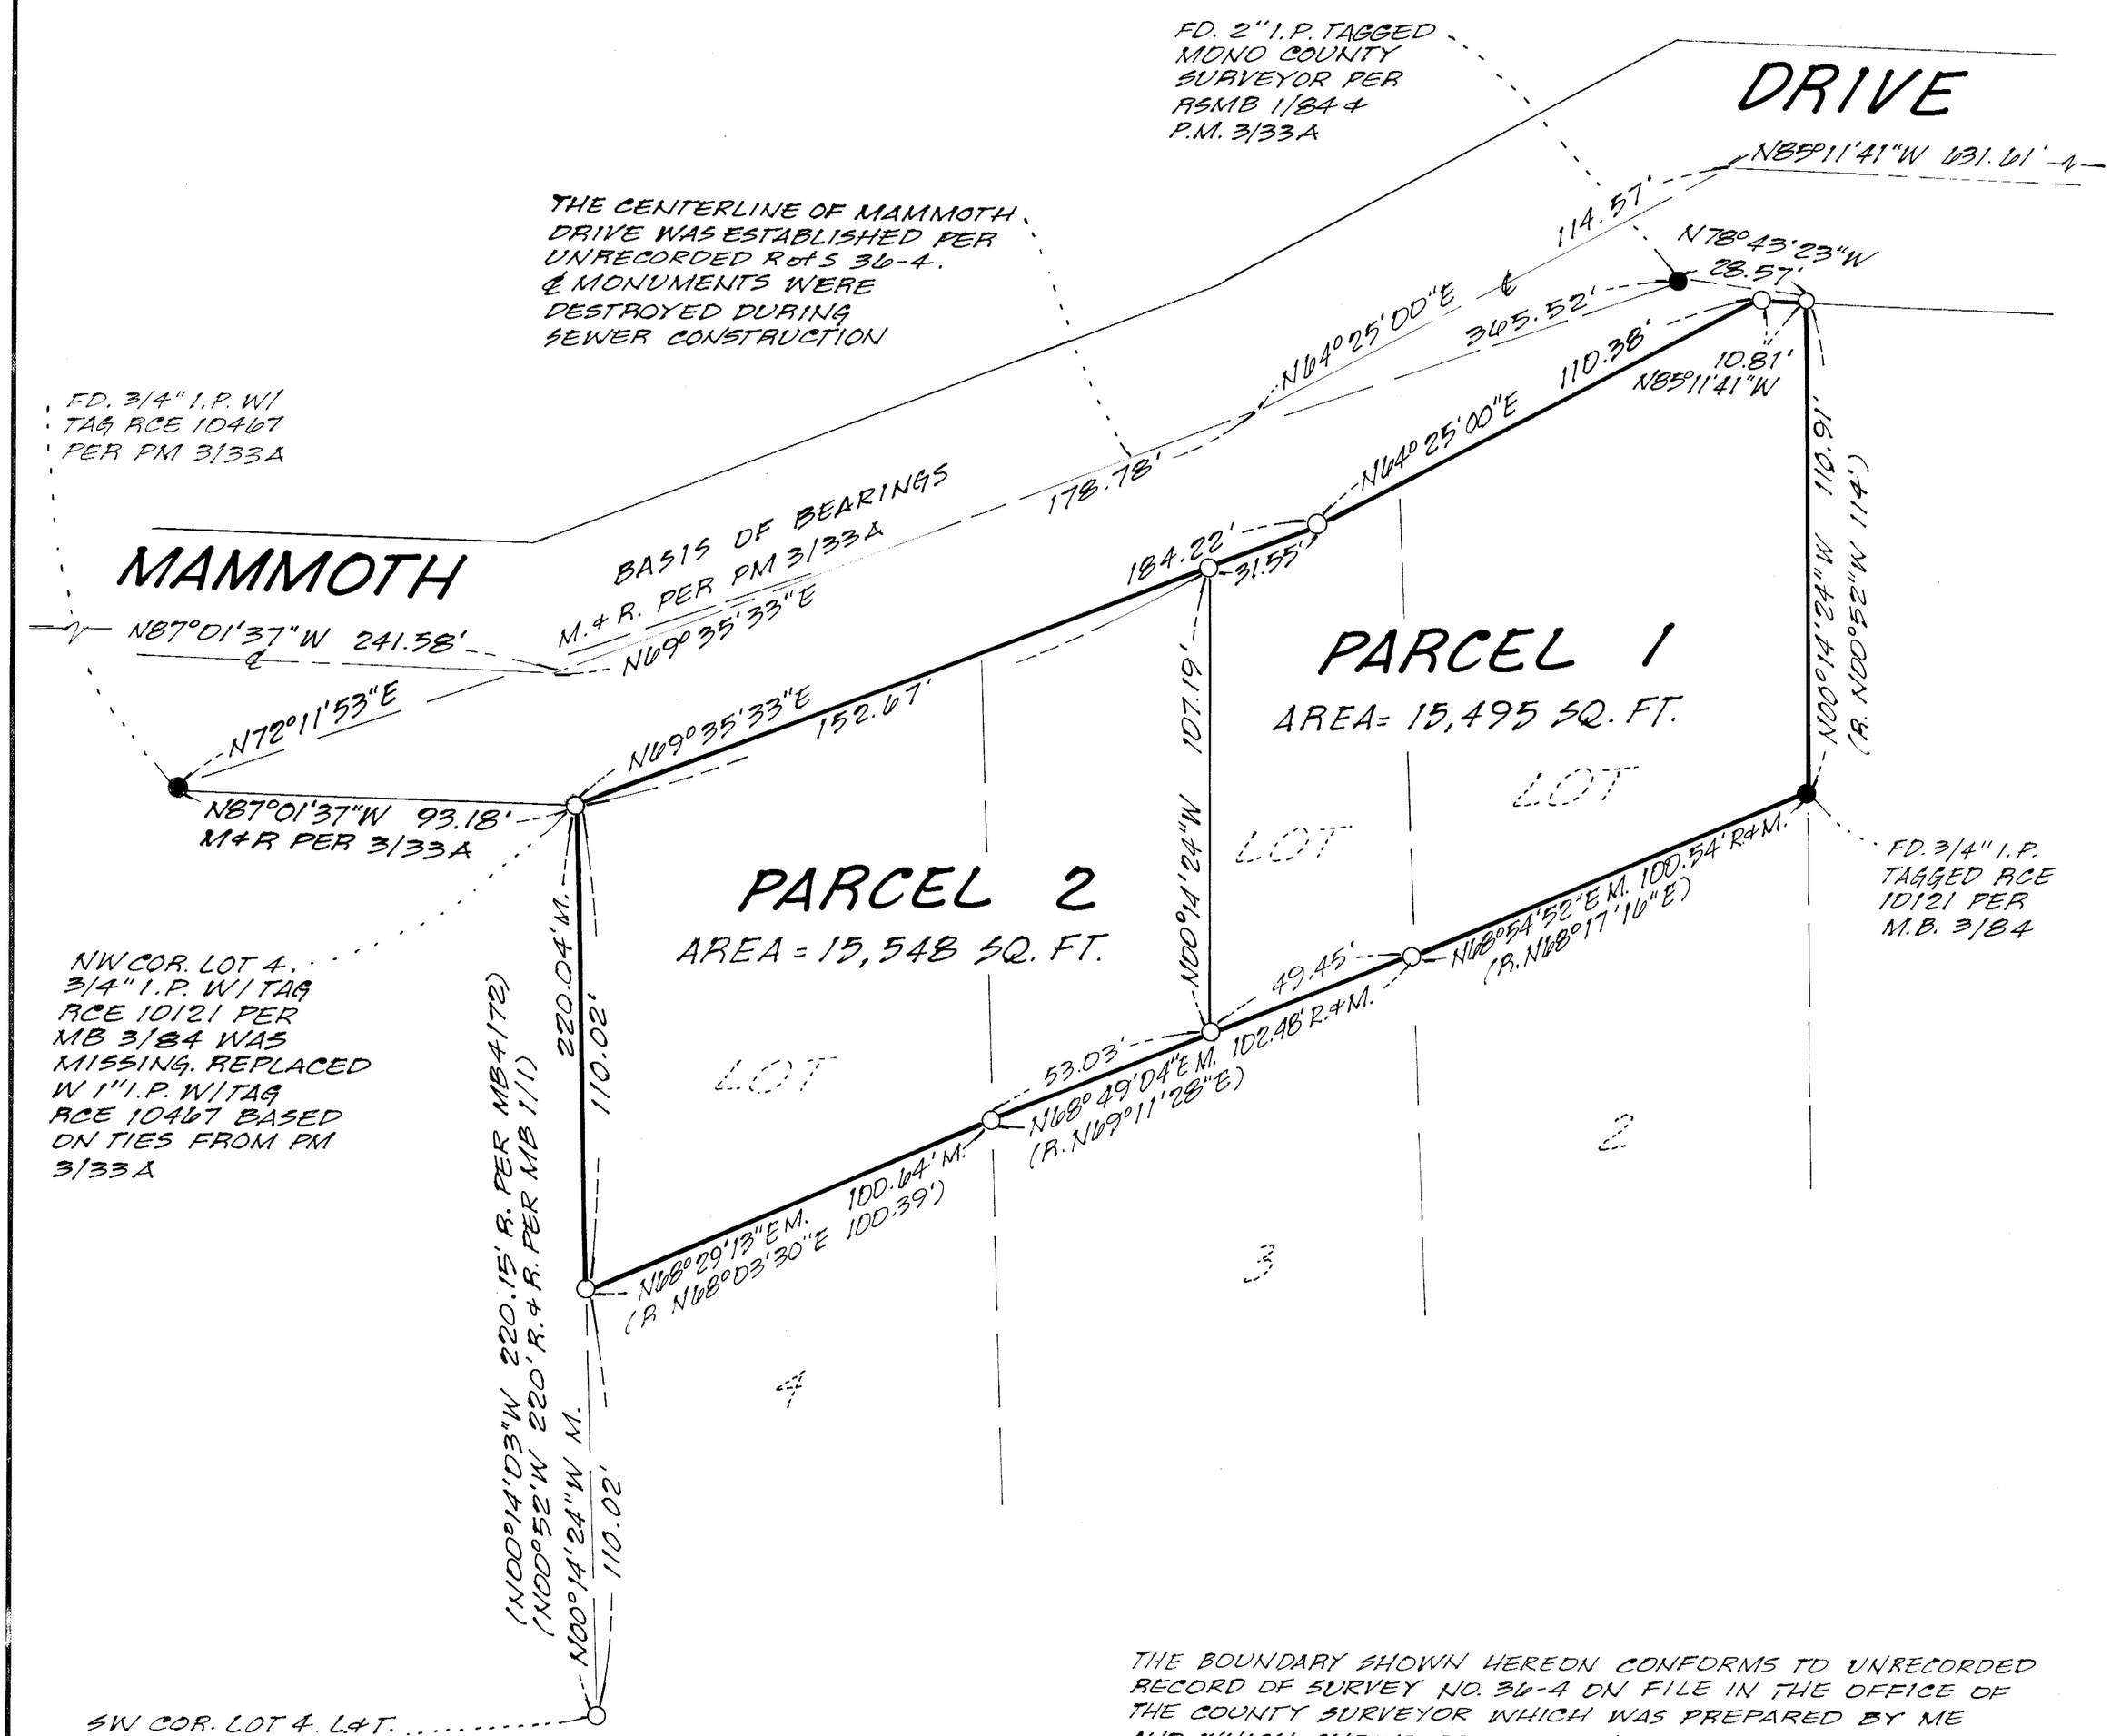

THE BOUNDARY SHOWN HEREON CONFORMS TO UNRECORDED RECORD OF SURVEY NO. 36-4 ON FILE IN THE OFFICE OF THE COUNTY SURVEYOR WHICH WAS PREPARED BY ME AND WHICH SHOWS PRIOR SURVEYS IN MAMMOTH CAMP AND WHICH MADE AN ATTEMPT TO RECONCILE THE MANY CONFLICTING SURVEYS. THERE IS SUFFICIENT SURVEY DATA ON THE ORIGINAL MAPS FOR MAMMOTH CAMP TRACT, WHICH TOGETHER WITH A LACK OF SUFFICIENT KNOWN ORIGINAL MONUMENTS, MADE AN ACCURATE REPLACEMENT OF THE ORIGINAL SURVEY IMPOSSIBLE. RECORD OF SURVEY NO. 36-4 REFERENCE

Vol. 4 PM 134