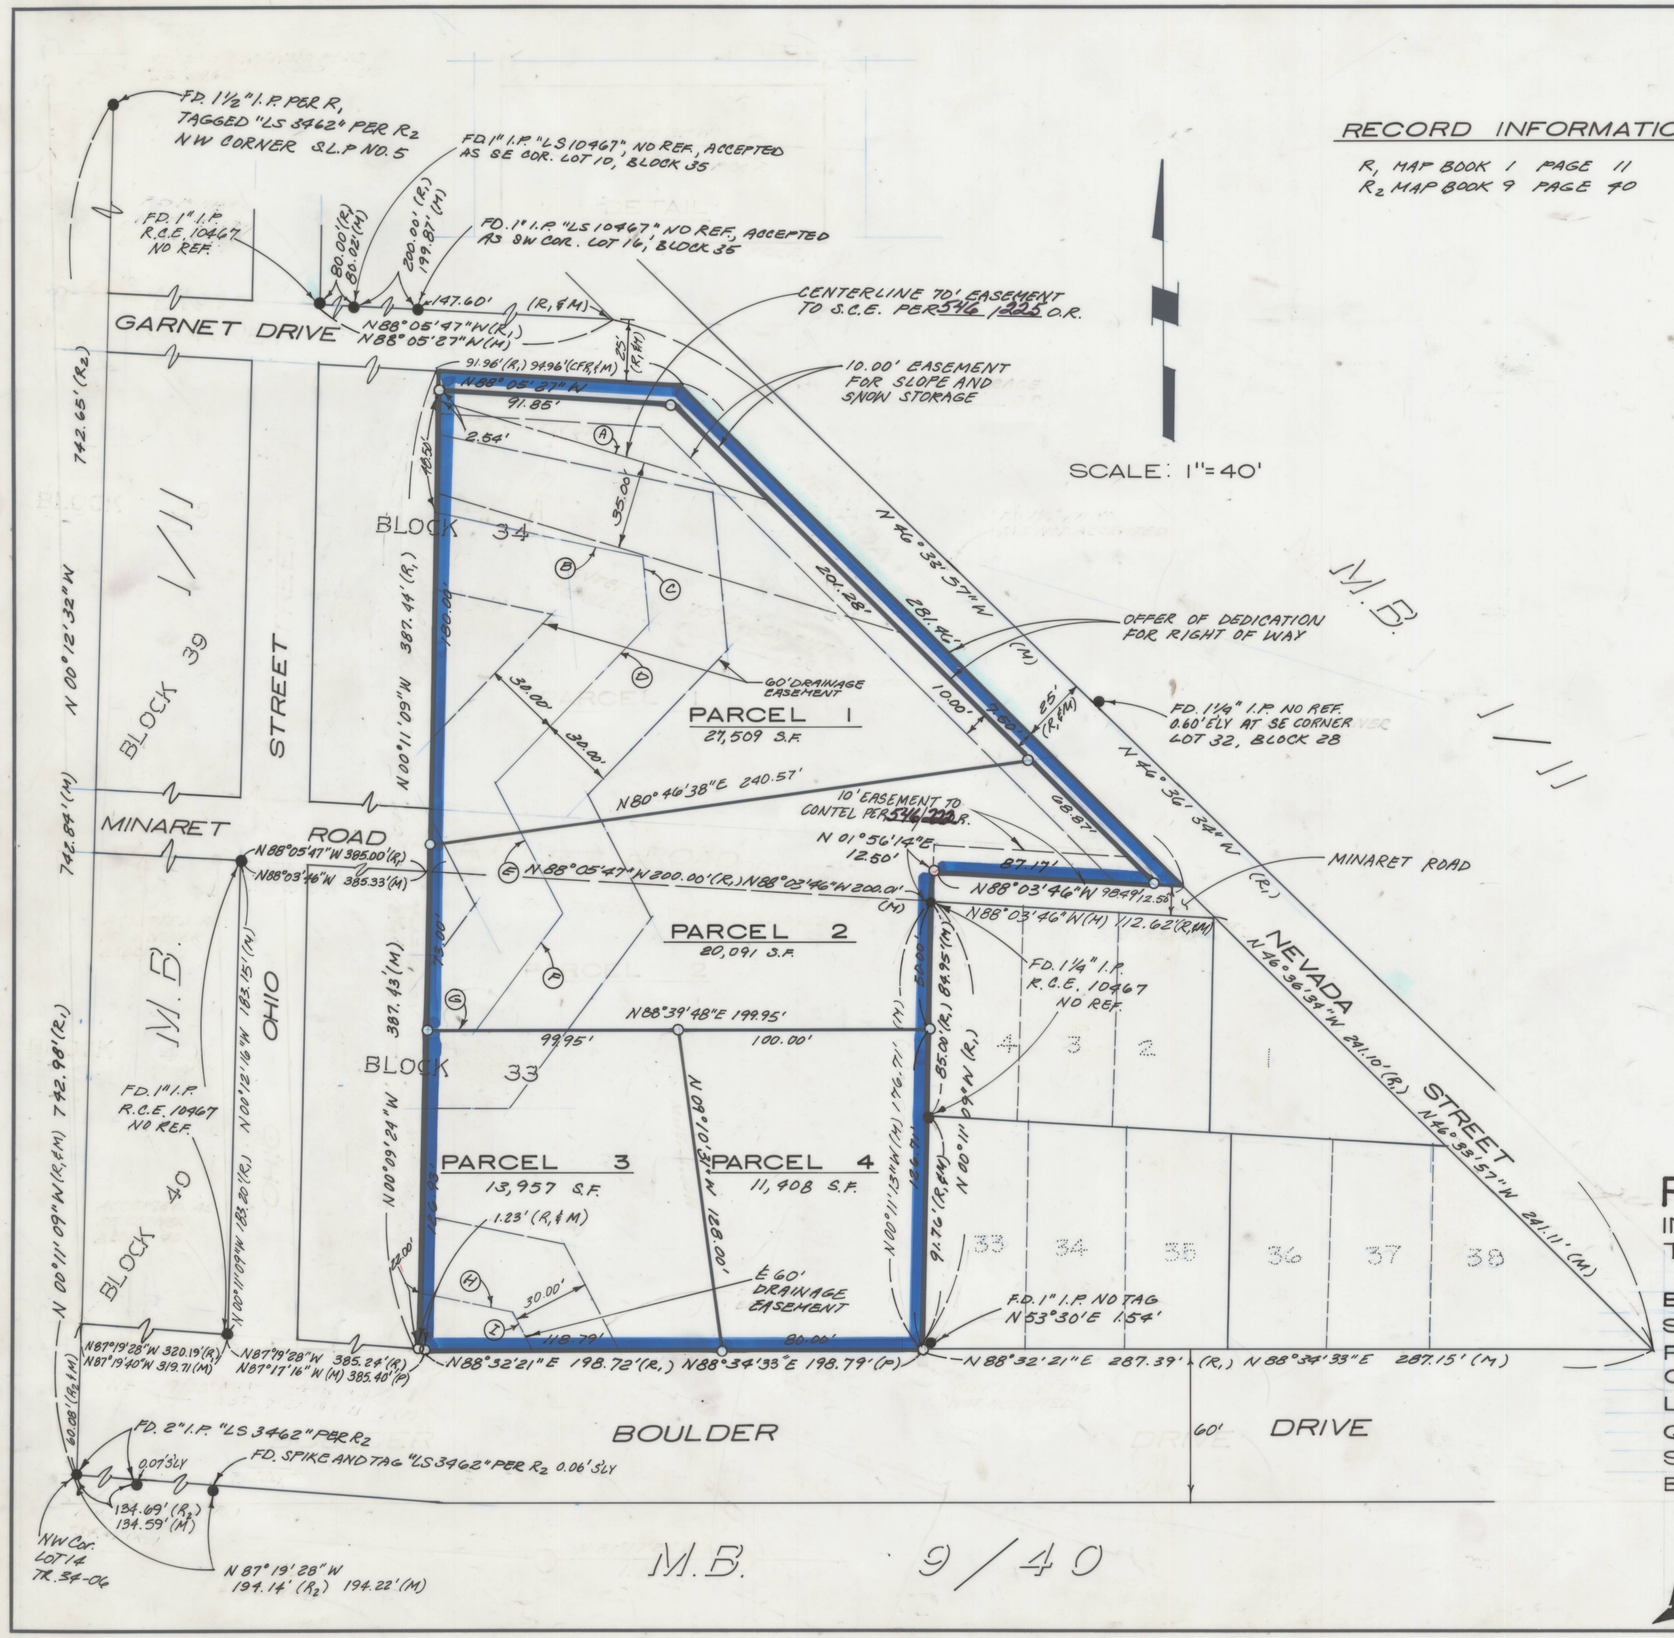

RECORD INFORMATION

R1 MAP BOOK 1 PAGE 11
R2 MAP BOOK 9 PAGE 40

BASIS OF BEARINGS

THE BASIS OF BEARINGS FOR THIS MAP IS N 00°11'09"W ON THE WEST LINE OF BLOCKS 37, 38, 39, AND 40 OF SILVER LAKE PINES TRACT NO. 5 AS SHOWN IN MAP BOOK 1, PAGE 11.

EASEMENT COURSE DATA AT ℄

A	N74°15'38"W	134.97'
B	N78°57'04"W	83.00'
C	N06°45'04"W	26.00'
D	N42°20'56"E	87.50'
E	N28°27'04"W	58.00'
F	N35°23'48"E	57.23'
G	N88°39'48"E	19.50'
H	N80°09'24"W	37.00'
I	N30°27'00"W	16.99'

LEGEND

- ○ SET 5/8" REBAR & CAP STAMPED "LS 4587" UNLESS OTHERWISE NOTED
- ● FOUND MONUMENT AS NOTED
- (M) MEASURED
- (P) PROPORTIONED

PARCEL MAP NO. 34-46

IN THE UNINCORPORATED TERRITORY OF THE COUNTY OF MONO, STATE OF CALIF.

BEING A RESUBDIVISION OF BLOCKS 33 AND 34 OF SILVER LAKE PINES TRACT NO. 5 AS PER MAP RECORDED IN BOOK 1, PAGE 11 OF MAPS IN THE OFFICE OF THE MONO COUNTY RECORDER, LOCATED IN A PORTION OF THE NORTHWEST QUARTER OF THE NORTHWEST QUARTER OF SECTION 21, TOWNSHIP 2 SOUTH, RANGE 26 EAST, M.D.B. & M.

TRIAD ENGINEERING CORP.,
MAMMOTH LAKES, CALIFORNIA