Scale 1"=50'

PARCEL MAP No. 37-137

Sheet 2 of 2

IN THE UNINCORPORATED TERRITORY OF THE COUNTY OF MONO, STATE OF CALIFORNIA, BEING A DIVISION OF A PORTION OF THE NORTHWEST QUARTER OF THE NORTHWEST QUARTER OF SECTION 35, TOWNSHIP 4 SOUTH, RANGE 29 EAST, M.D.M. - ALSO BEING A DIVISION OF PARCEL 2 OF RECORD OF SURVEY 37-30, RECORDED IN BOOK 2, PAGE 37, OF RECORD OF SURVEY MAPS IN THE OFFICE OF THE MONO COUNTY RECORDER

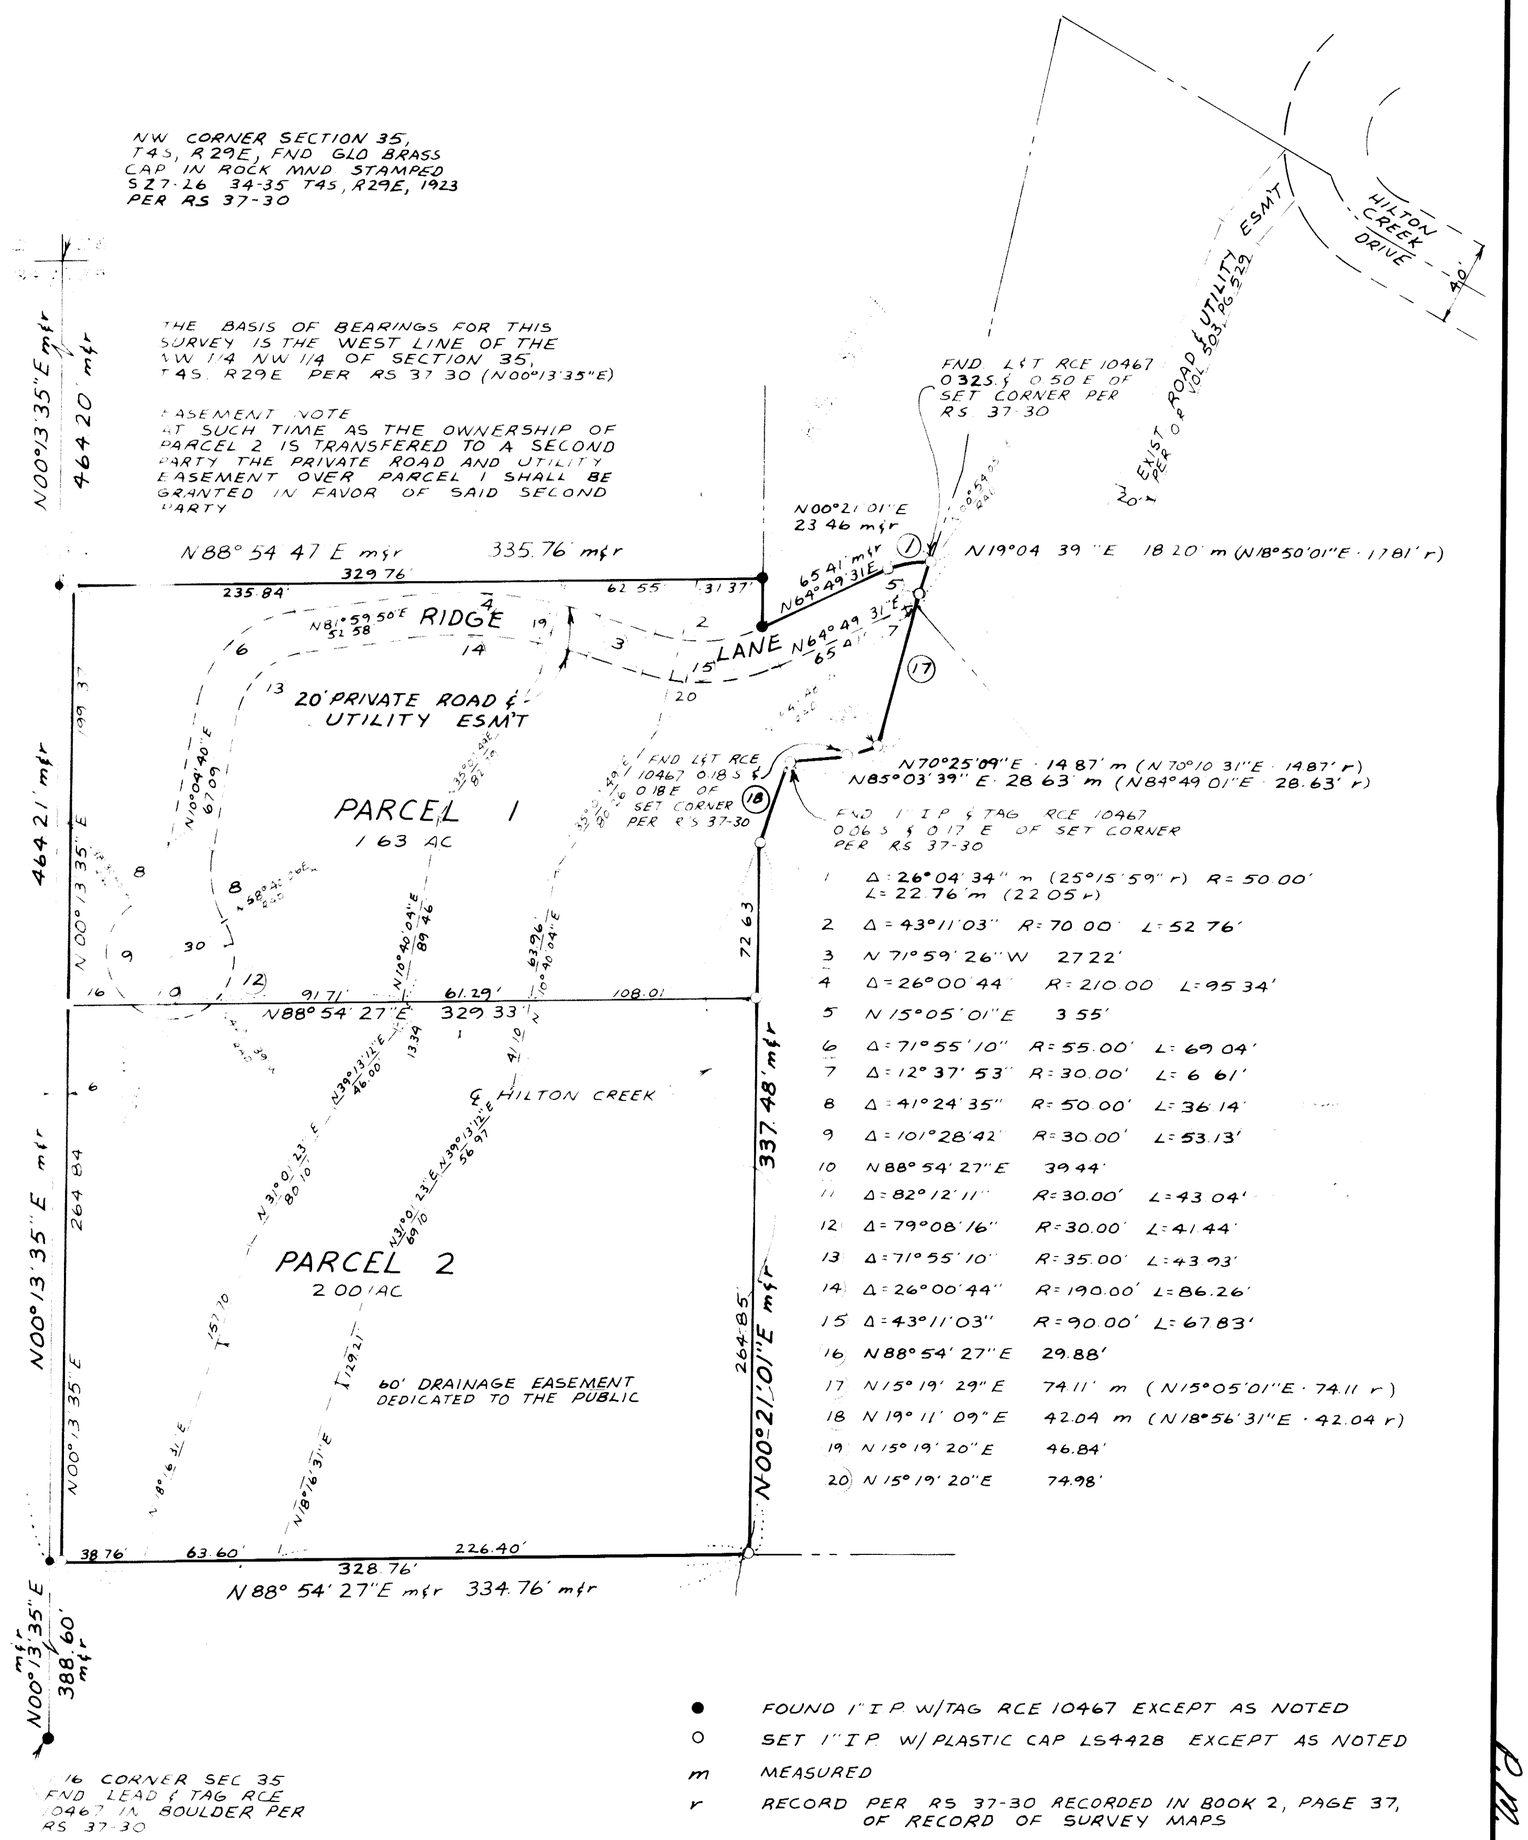

1	Δ = 26°04'34" m (25°15'59" r)	R = 50.00'	L = 22.76 m (22.05 r)
2	Δ = 43°11'03"	R = 70.00'	L = 52.76'
3	N 71°59'26" W 27.22'		
4	Δ = 26°00'44"	R = 210.00'	L = 95.34'
5	N 15°05'01" E 3.55'		
6	Δ = 71°55'10"	R = 55.00'	L = 69.04'
7	Δ = 12°37'53"	R = 30.00'	L = 6.61'
8	Δ = 41°24'35"	R = 50.00'	L = 36.14'
9	Δ = 101°28'42"	R = 30.00'	L = 53.13'
10	N 88°54'27" E 39.44'		
11	Δ = 82°12'11"	R = 30.00'	L = 43.04'
12	Δ = 79°08'16"	R = 30.00'	L = 41.44'
13	Δ = 71°55'10"	R = 35.00'	L = 43.93'
14	Δ = 26°00'44"	R = 190.00'	L = 86.26'
15	Δ = 43°11'03"	R = 90.00'	L = 67.83'
16	N 88°54'27" E 29.88'		
17	N 15°19'29" E 74.11' m (N15°05'01" E · 74.11 r)		
18	N 19°11'09" E 42.04 m (N18°56'31" E · 42.04 r)		
19	N 15°19'20" E 46.84'		
20	N 15°19'20" E 74.98'		

● FOUND 1" I P W/TAG RCE 10467 EXCEPT AS NOTED

○ SET 1" I P W/ PLASTIC CAP LS4428 EXCEPT AS NOTED

m MEASURED

r RECORD PER RS 37-30 RECORDED IN BOOK 2, PAGE 37, OF RECORD OF SURVEY MAPS

P.M. Vol. 4 Page 53A