PARCEL MAP 37 — 144

BEING A SUBDIVISION OF LOT 11 OF THE DELTA SUBDIVISION PER MAP RECORDED IN BOOK 3 OF MAPS AT PAGE 83A IN THE OFFICE OF THE MONO COUNTY RECORDER, LOCATED IN THE SW 1/4 OF THE NE 1/4 OF SECTION 35, TOWNSHIP 4 SOUTH, RANGE 29 EAST, M. D. B. & M., IN UNINCORPORATED TERRITORY OF MONO COUNTY, CALIFORNIA

BASIS OF BEARINGS

THE BASIS OF BEARINGS FOR THIS MAP IS THE WEST LINE OF THE NW 1/4 SEC.35, T.4S., R.29E., M.D.B.&M., SHOWN HEREON AS N 0°05'15" E, AS SHOWN ON THE MAP RECORDED IN PARCEL MAP BOOK 1 AT PAGE 27.

LEGEND

R1	MAP BOOK 3, PAGE 83A
R2	TRACT MAP BOOK 9, PAGE 18A
R3	PARCEL MAP BOOK 1, PAGE 27
R4	PARCEL MAP BOOK 4, PAGE 22A
●	FOUND MONUMENT AS NOTED
○	SET REBAR W/TAG "LS 4587"

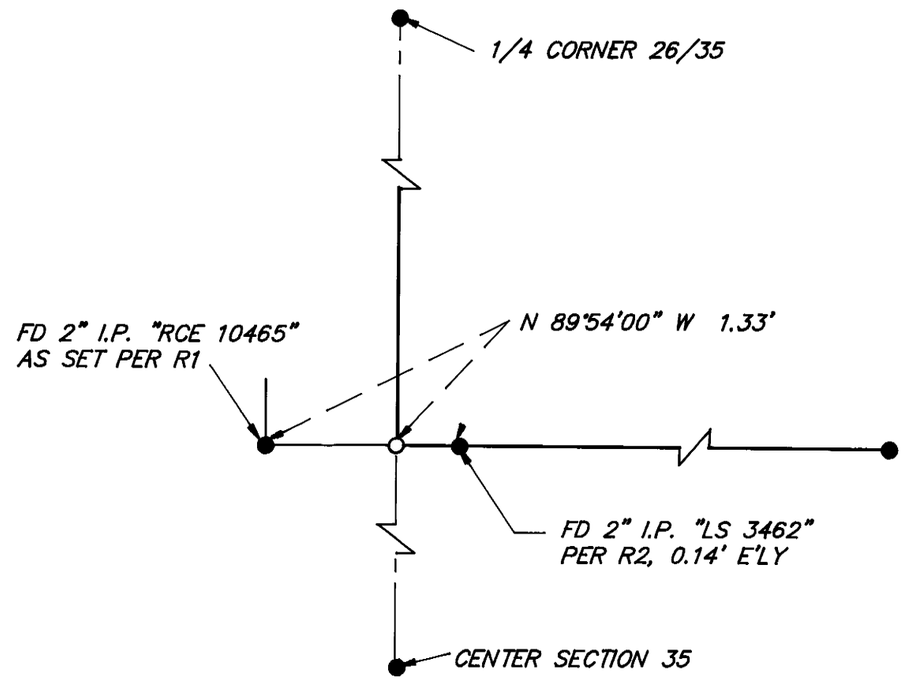

DETAIL
NO SCALE
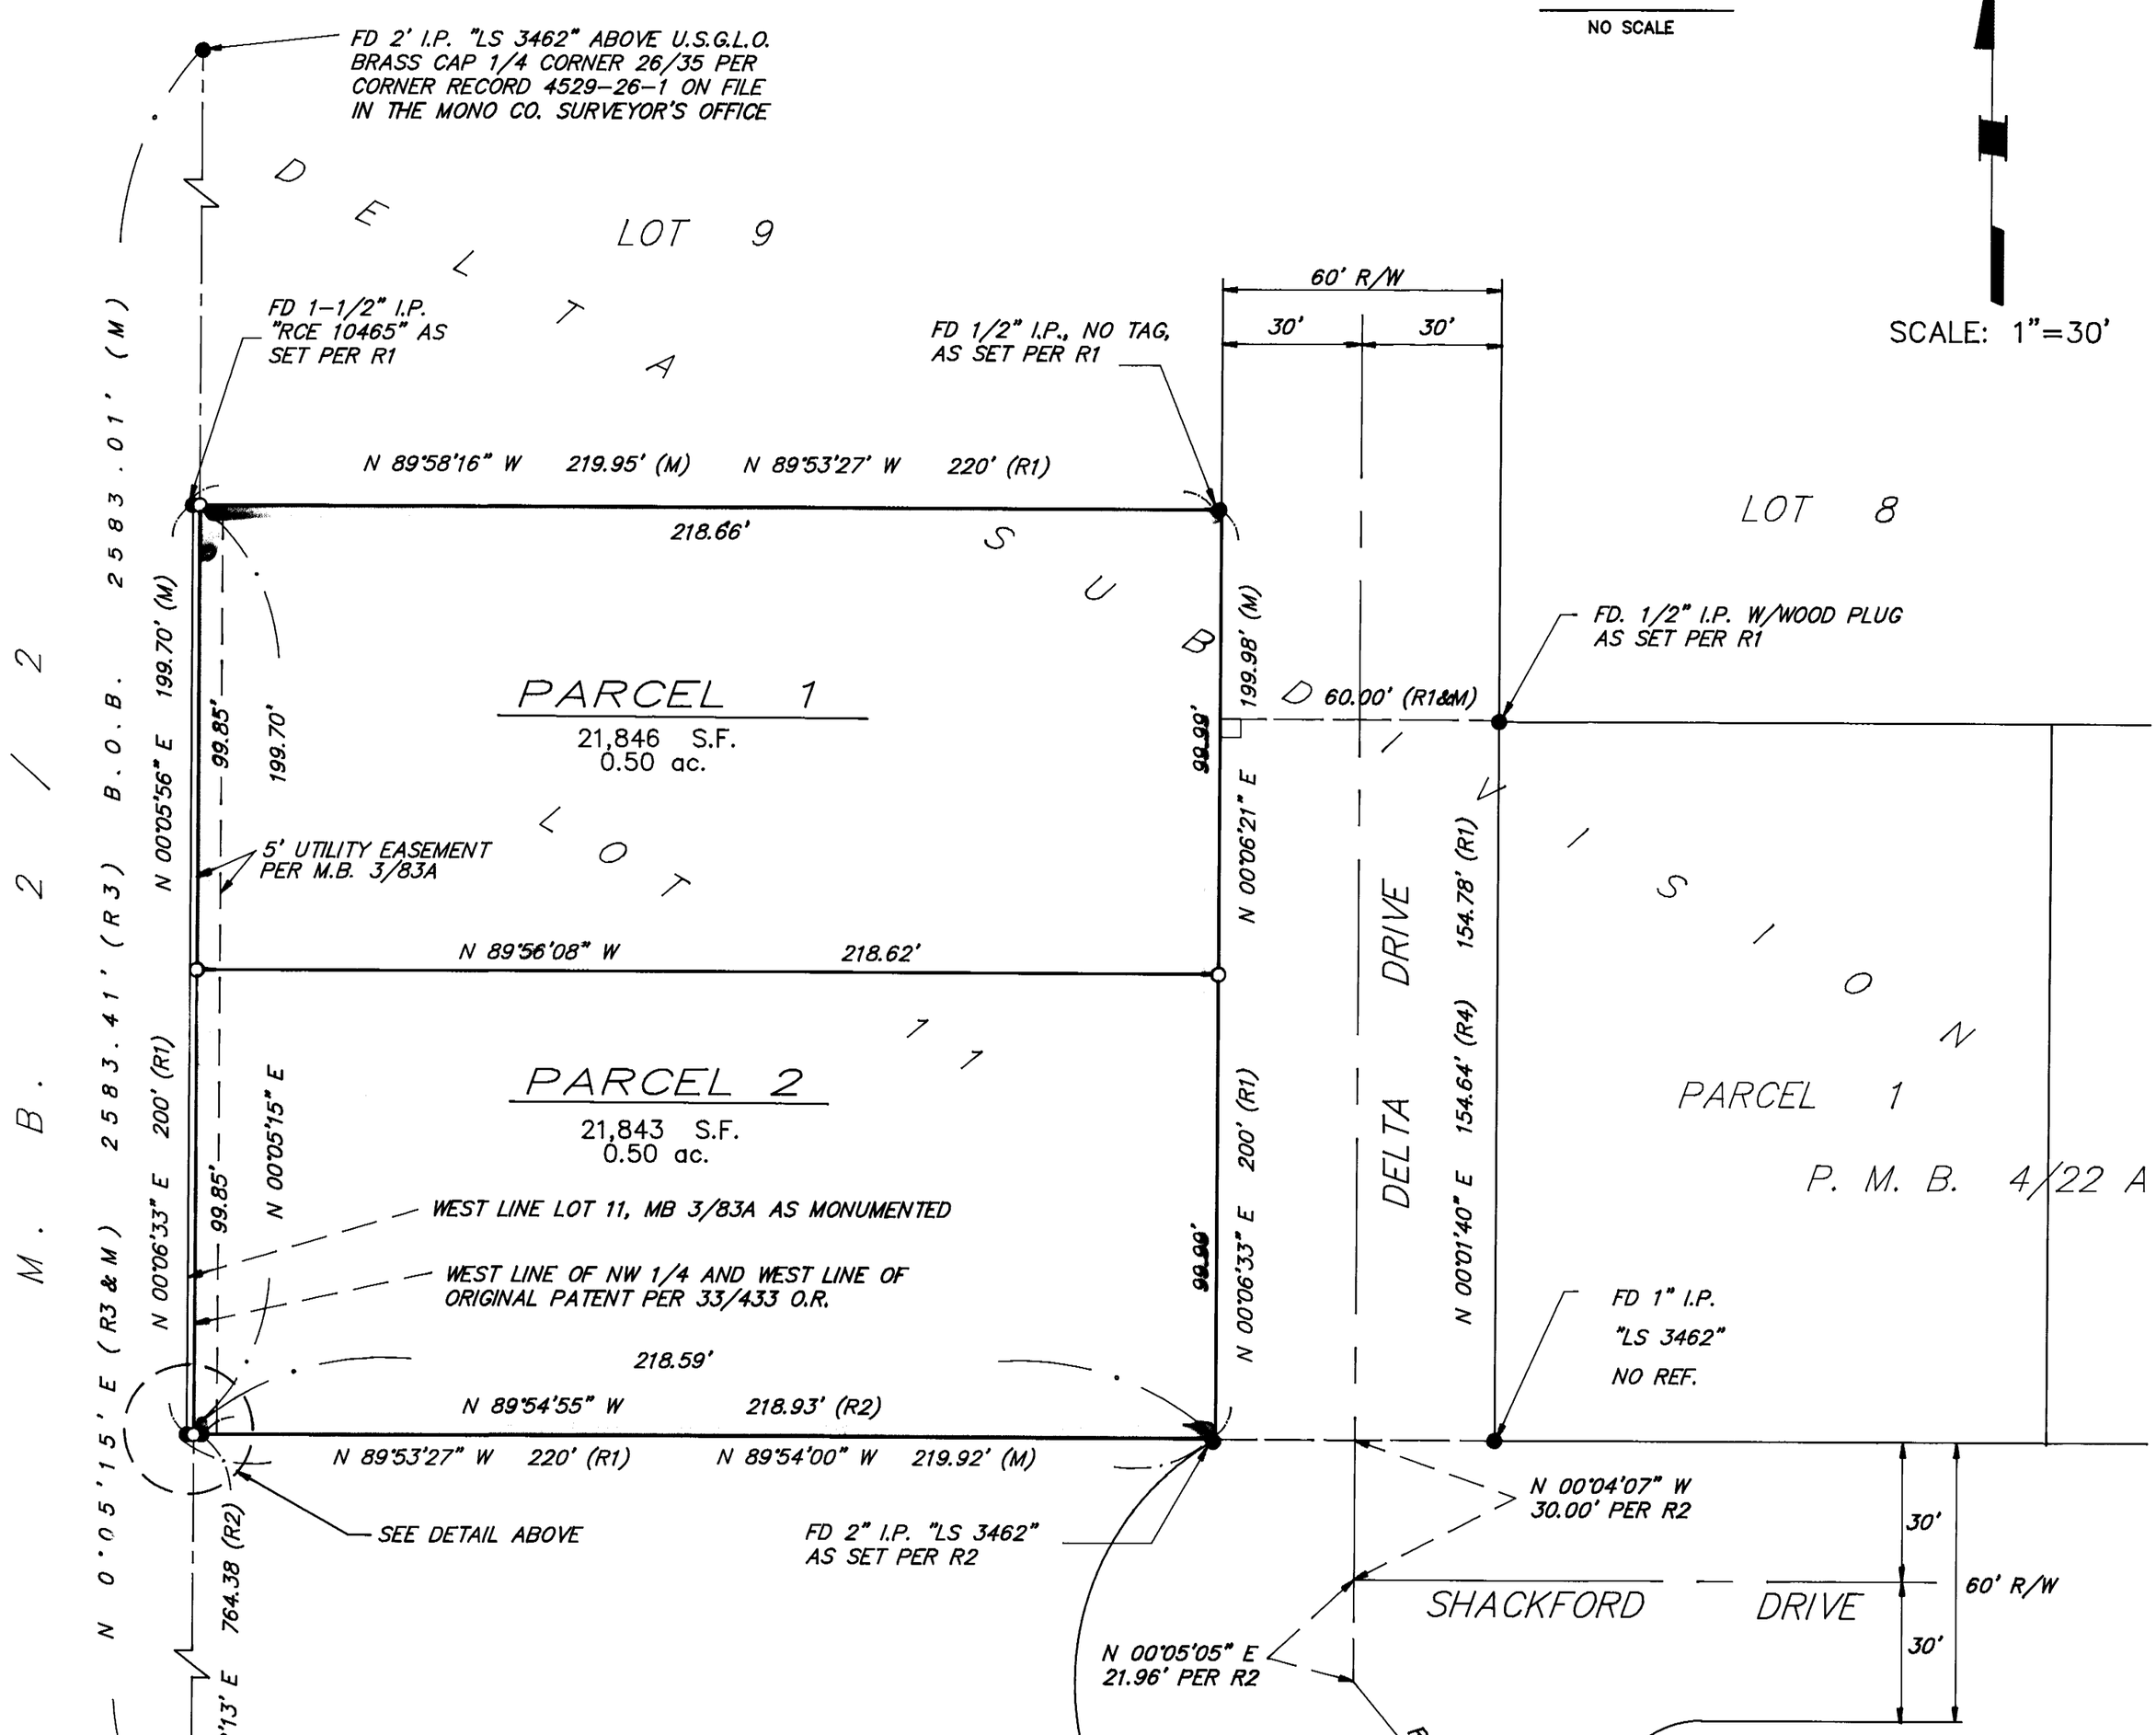
SCALE: 1"=30'