R.14, Book 4, Page 72-B

SHEET 3 OF 3 SHEETS

LEGEND

- ● FOUND 2"x2" HUB &TACK, NO TAG (R3)
- ▲ FOUND 6"x6" CONCRETE HWY. MONUMENT PER CALTRANS R/W RECORD MAP IX-MNO-23-I (SHEET 8 OF 21)
- ■ FOUND 3/4" I.P. WITH 2"x2" ALONGSIDE S31°37'21"E 0.16' (NO REF.)
- ● FOUND MONUMENT AS DESCRIBED
- ○ SET 2" I.P. TAGGED "L.S. 4587" UNLESS OTHERWISE NOTED

(R1) RECORD DATA PER RECORD OF SURVEY BOOK 1, PAGE 17
(R2) RECORD DATA PER RECORD OF SURVEY BOOK 1, PAGE 82
(R3) RECORD DATA PER MAP BOOK 1, PAGE 49
(R4) RECORD DATA PER RECORD OF SURVEY BOOK 1, PAGE 74
(R5) RECORD DATA PER RECORD OF SURVEY BOOK 1, PAGE 50
(R6) RECORD DATA PER MAP BOOK 3, PAGE 69
(R7) RECORD DATA PER RECORD OF SURVEY BOOK 1, PAGE 19
(R8) RECORD DATA PER MAP BOOK 7, PAGE 34
(R9) RECORD DATA PER BOOK 154, PAGE 350, OFFICIAL RECORDS
(M) MEASURED DATA PER THIS SURVEY

SCALE : 1"=60'

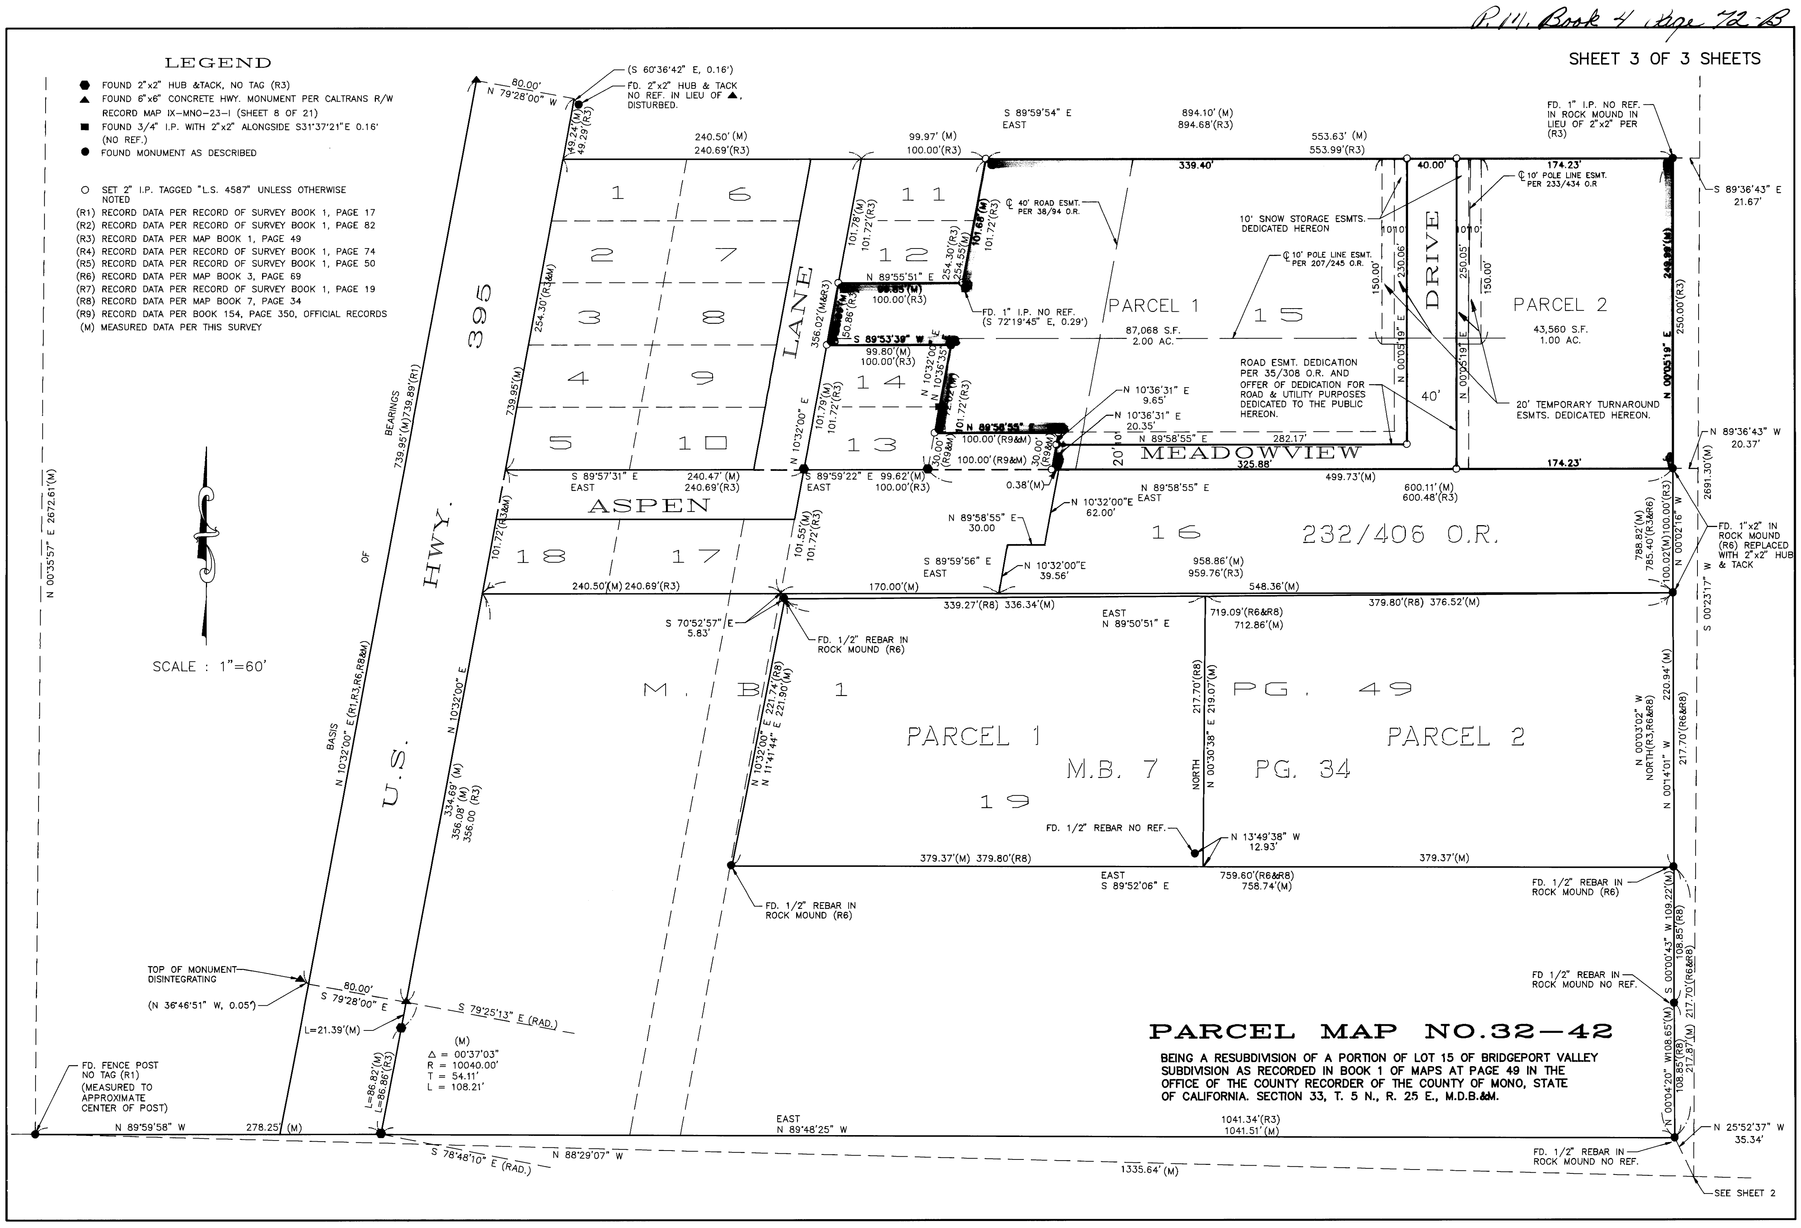

PARCEL MAP NO.32-42

BEING A RESUBDIVISION OF A PORTION OF LOT 15 OF BRIDGEPORT VALLEY SUBDIVISION AS RECORDED IN BOOK 1 OF MAPS AT PAGE 49 IN THE OFFICE OF THE COUNTY RECORDER OF THE COUNTY OF MONO, STATE OF CALIFORNIA. SECTION 33, T. 5 N., R. 25 E., M.D.B.&M.