SCALE: 1" = 300'

PARCEL MAP NO. 37-152

IN THE UNINCORPORATED TERRITORY OF THE COUNTY OF MONO, STATE OF CALIFORNIA, BEING A SUBDIVISION OF THE N 1/2 OF THE NW 1/4 OF SECTION 13, T.3 S., R.32 E., M.D.B.& M., ALSO SHOWN AS PARCEL 1 AND PARCEL 2 OF PARCEL MAP BOOK 1, PAGE 5, OF OFFICIAL RECORDS OF MONO COUNTY.

BASIS OF BEARINGS:

THE BEARING FOR THIS MAP IS THE NORTH LINE OF THE NW 1/4 OF SECTION 13, T.3 S., R.32 E., AS RECORDED IN PARCEL MAP BOOK 1, PAGE 98.

MONUMENTATIONS:

o = INDICATES SET 1" IRON PIPE AND TAG "LS 4428".
● = INDICATES FOUND MONUMENT AS NOTED HEREON.

LEGEND:

(M) = INDICATES MEASURED.
(C) = INDICATES CALCULATED FORM MEASURED.
(R) = INDICATES RECORD PER INFORMATION P.M.B. 1, PG. 98.
(R1) = INDICATES RECORD PER INFORMATION P.M.B. 2, PG. 103.
(R2) = INDICATES RECORD PER INFORMATION P.M.B. 1, PG. 56.
(R3) = INDICATES RECORD PER INFORMATION P.M.B. 4, PG. 71.

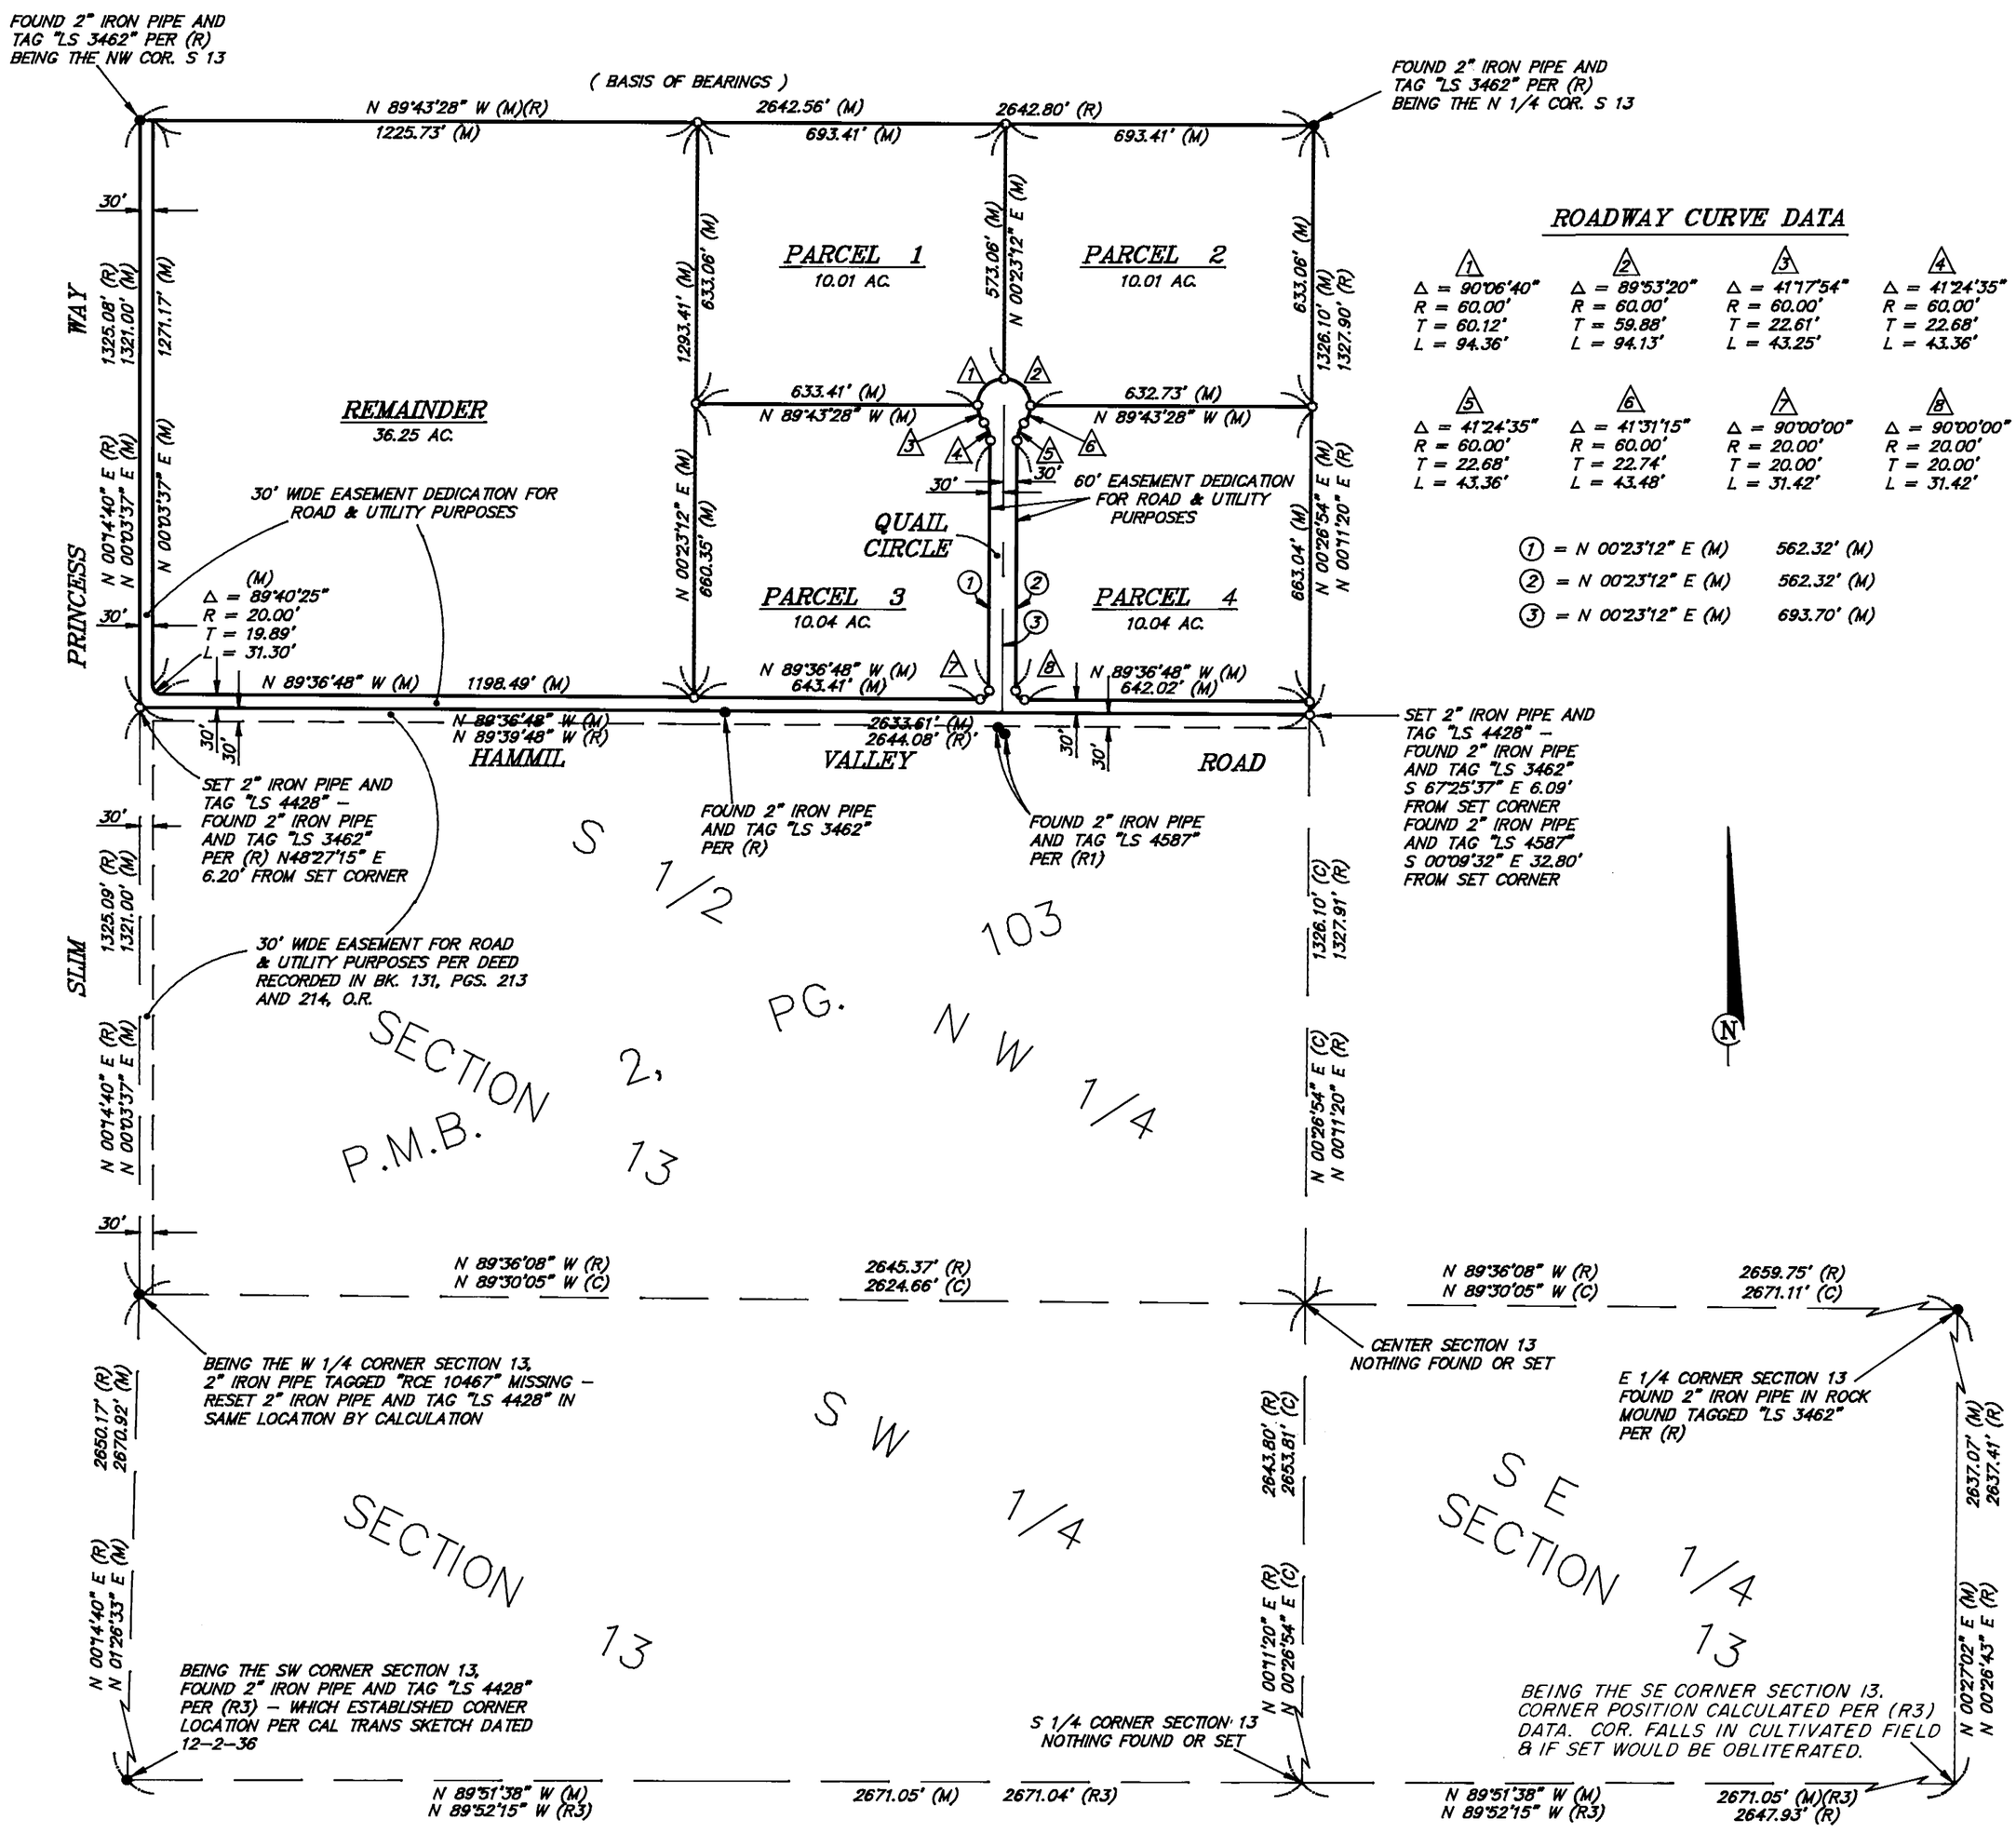

ROADWAY CURVE DATA

1	2	3	4
Δ = 90°06'40"	Δ = 89°53'20"	Δ = 41°17'54"	Δ = 41°24'35"
R = 60.00'	R = 60.00'	R = 60.00'	R = 60.00'
T = 60.12'	T = 59.88'	T = 22.61'	T = 22.68'
L = 94.36'	L = 94.13'	L = 43.25'	L = 43.36'

5	6	7	8
Δ = 41°24'35"	Δ = 41°31'15"	Δ = 90°00'00"	Δ = 90°00'00"
R = 60.00'	R = 60.00'	R = 20.00'	R = 20.00'
T = 22.68'	T = 22.74'	T = 20.00'	T = 20.00'
L = 43.36'	L = 43.48'	L = 31.42'	L = 31.42'

1	= N 00°23'12" E (M)	562.32' (M)
2	= N 00°23'12" E (M)	562.32' (M)
3	= N 00°23'12" E (M)	693.70' (M)

P.M.B. 2, PG. 78 &
MONO COUNTY