PARCEL MAP NO. 37-142

IN THE COUNTY OF MONO, STATE OF CALIFORNIA, BEING A SUBDIVISION OF A PORTION OF THE SOUTHWEST QUARTER OF THE SOUTHWEST QUARTER OF SECTION 28, TOWNSHIP 4 SOUTH, RANGE 30 EAST, M.D.B.& M.

MONUMENTATION :

○ = INDICATES SET 1" IRON PIPE AND TAG "L.S. 4428".

● = INDICATES FOUND MONUMENT PER RECORD OF SURVEY NO.37-23, RECORDED IN R.S.M.B. 1, PG.94.

LEGEND :

(M) = INDICATES MEASURED.

(R) = INDICATES RECORD INFORMATION PER R.S.M.B. 1, PG.94.

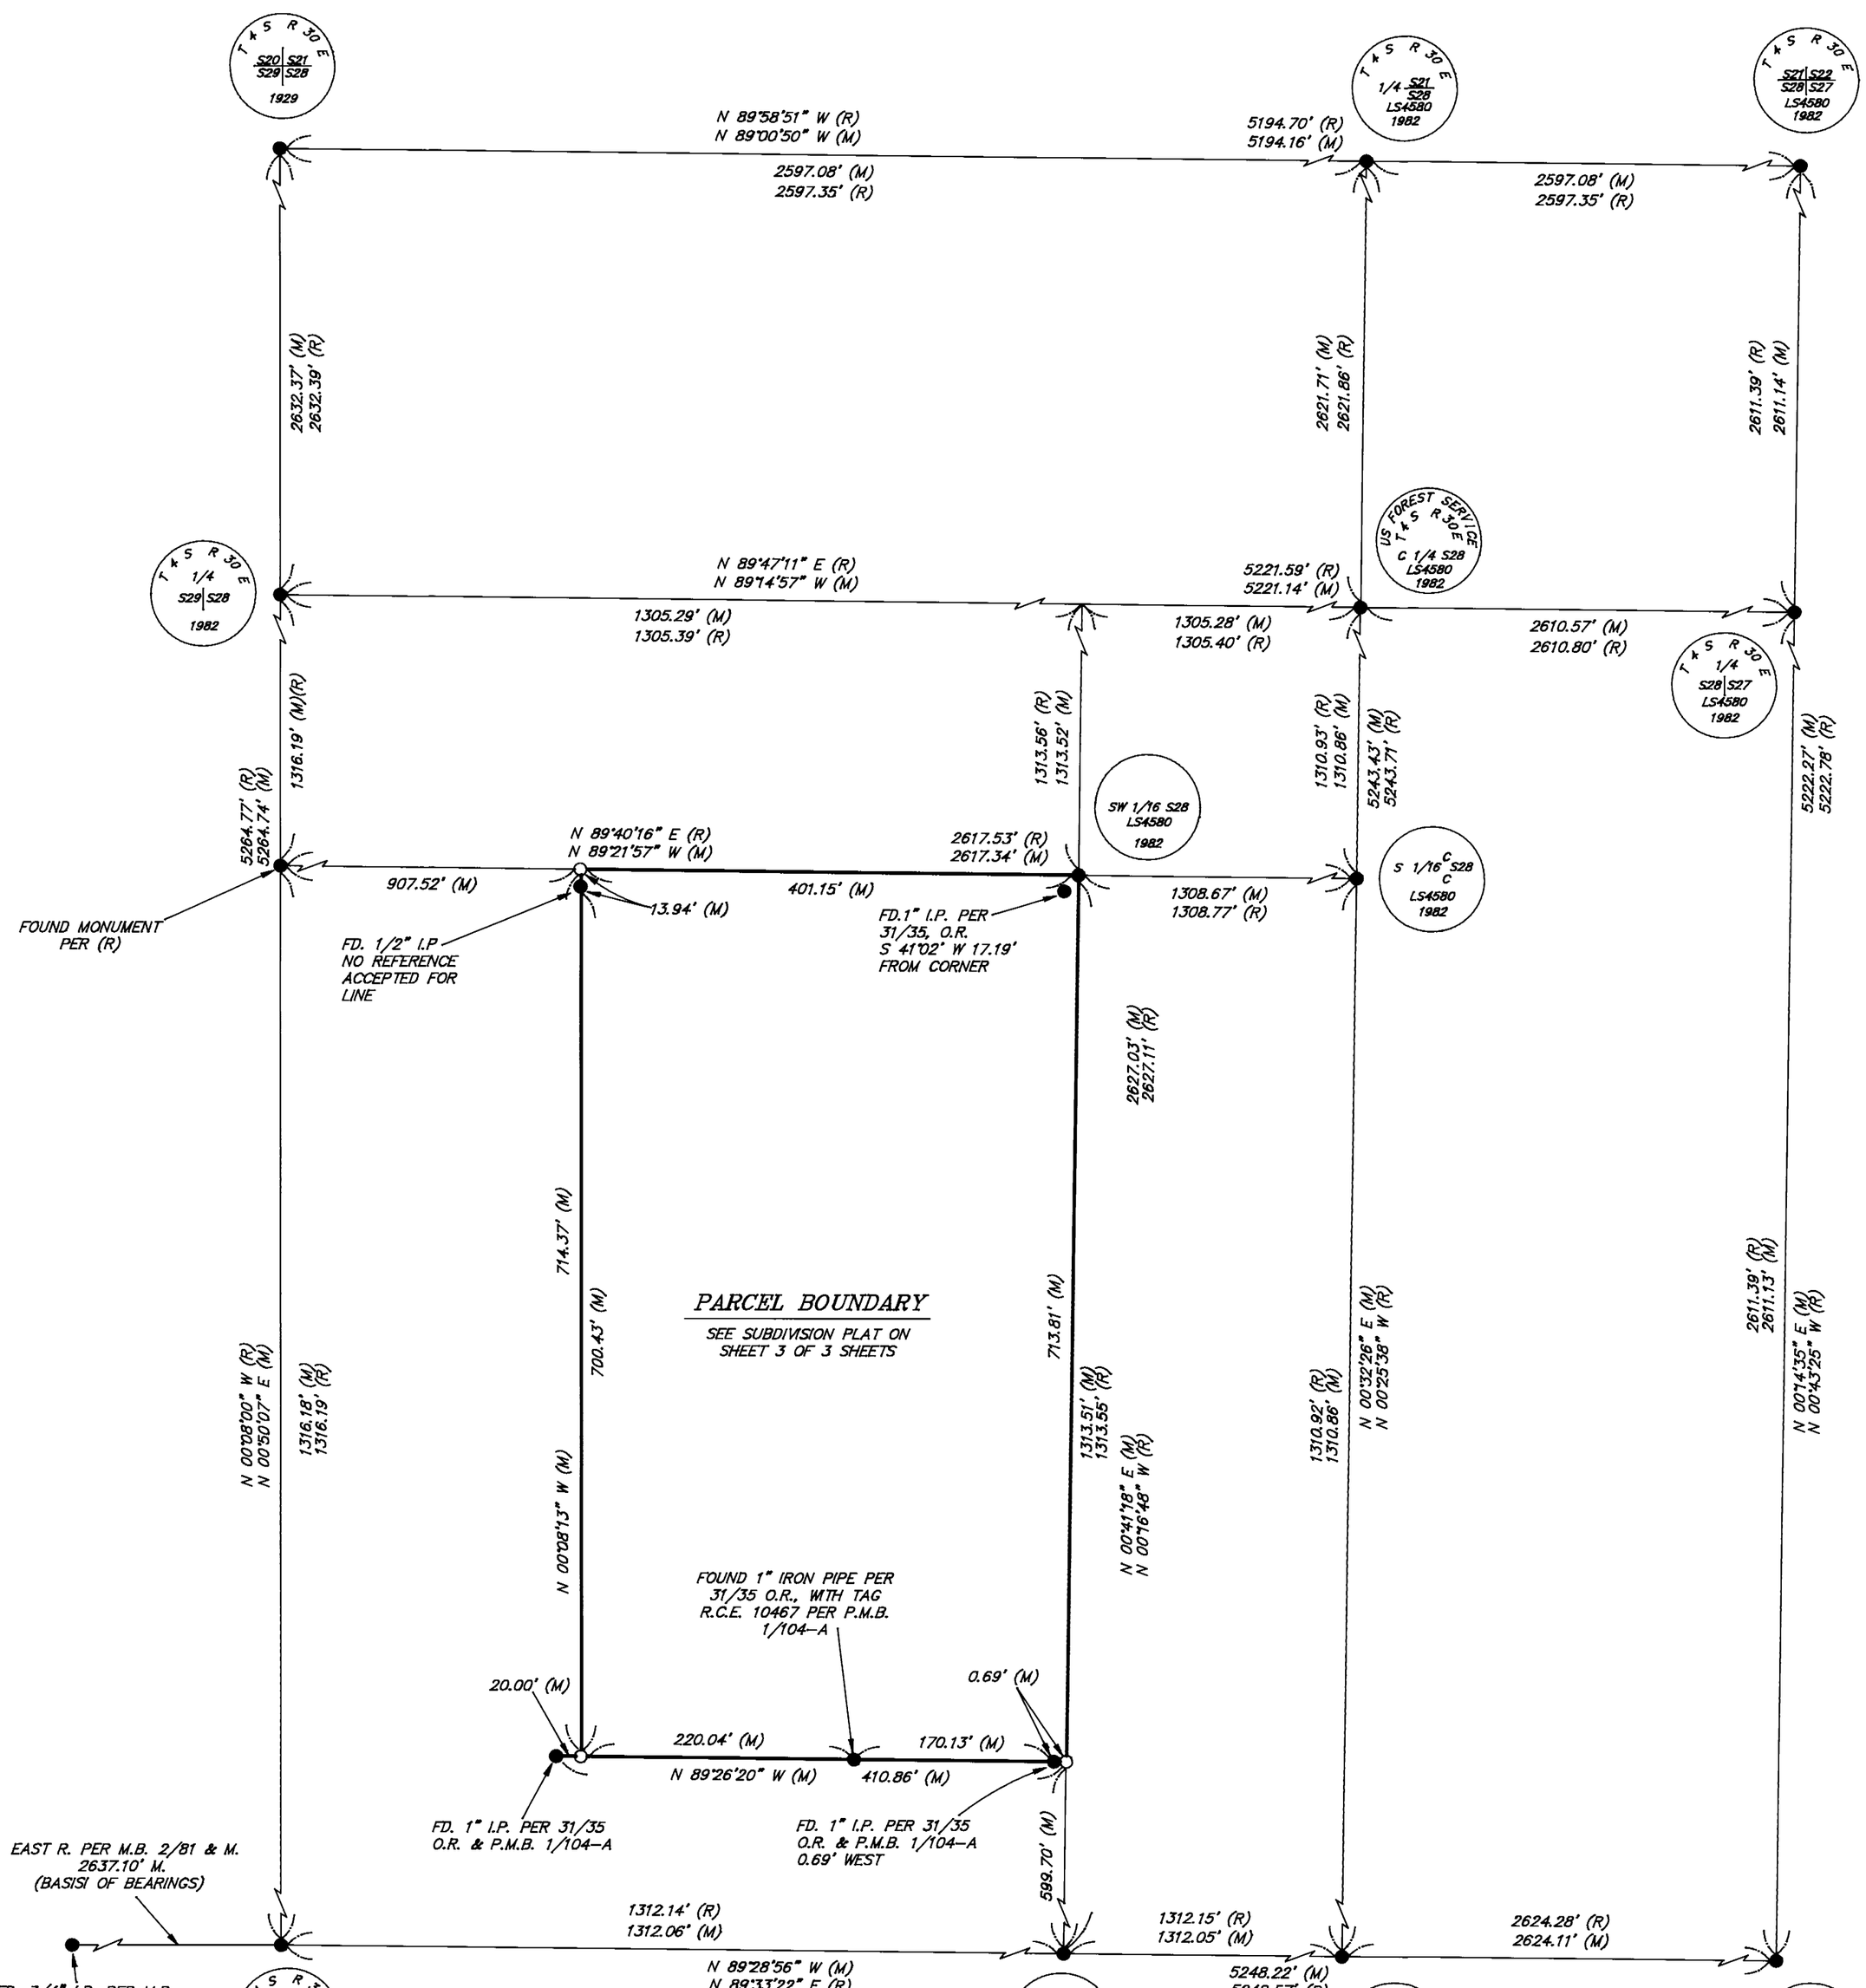

P.M.B. 2, PG. 26
MONO COUNTY