R/S Vol. 1 Page 100

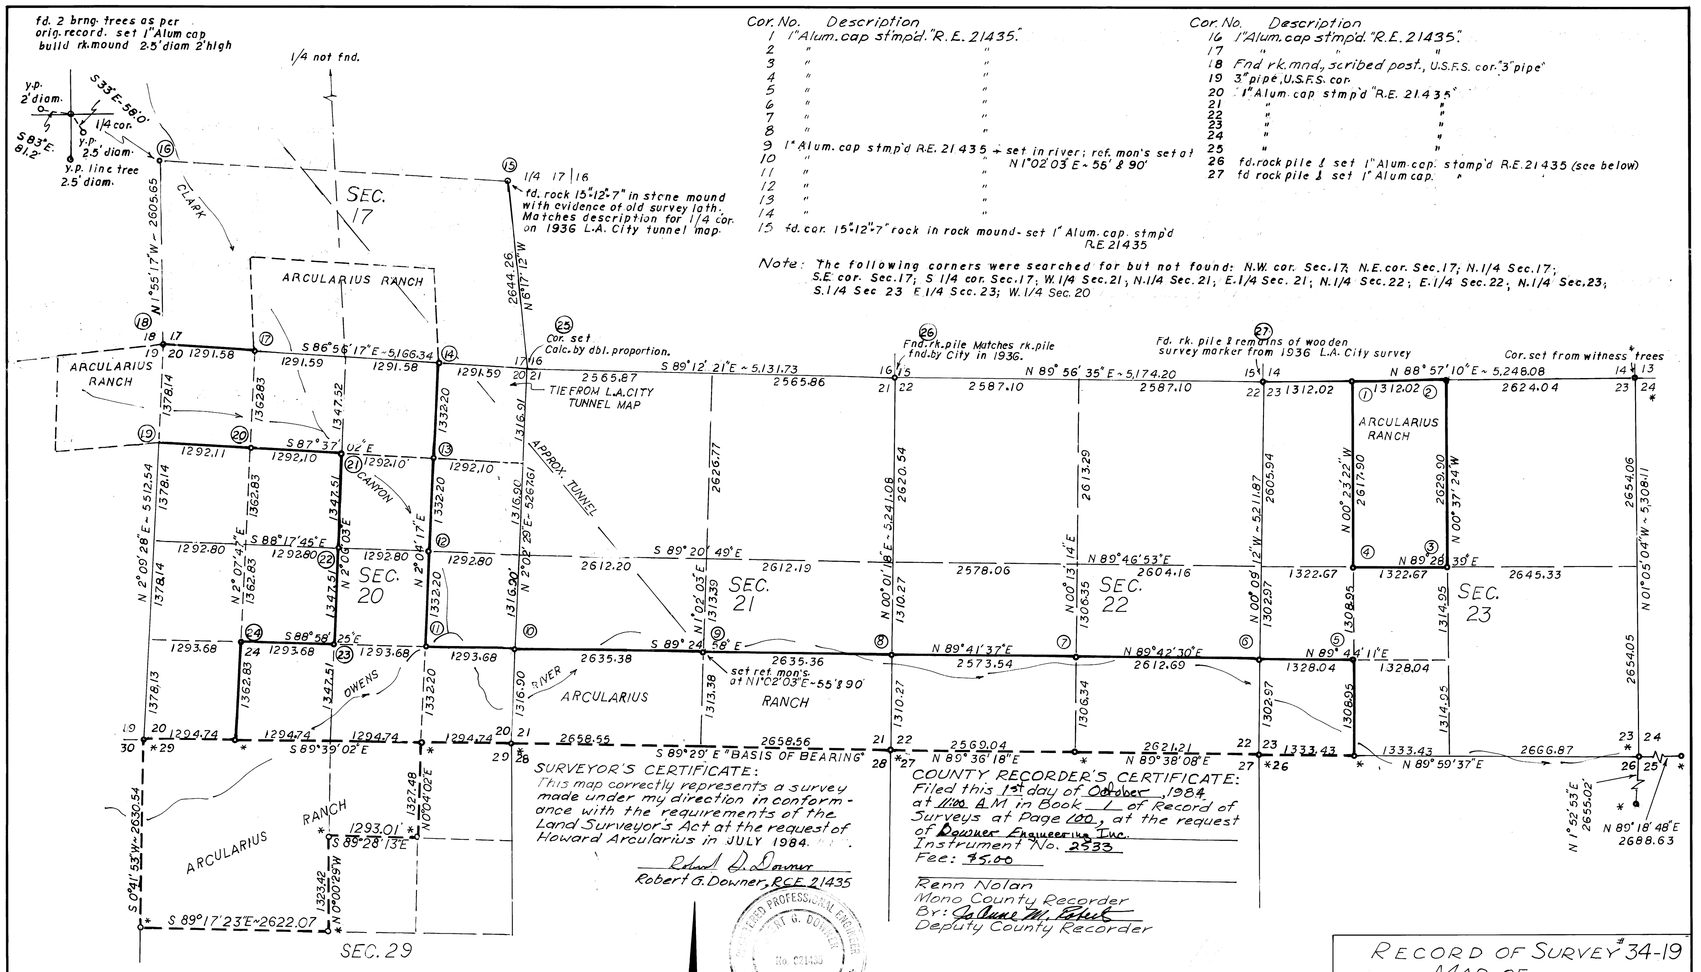

Cor. No.	Description
1	1" Alum. cap stmp'd. "R.E. 21435."
2	" "
3	" "
4	" "
5	" "
6	" "
7	" "
8	" "
9	1" Alum. cap stmp'd R.E. 21435 + set in river; ref. mon's set at N1°02'03"E - 55' & 90'
10	" "
11	" "
12	" "
13	" "
14	" "
15	fd. cor. 15"-12"-7" rock in rock mound - set 1" Alum. cap. stmp'd R.E. 21435

Cor. No.	Description
16	1" Alum. cap stmp'd. "R.E. 21435."
17	" " "
18	Fnd rk. mnd., scribed post., U.S.F.S. cor. "3" pipe"
19	3" pipe, U.S.F.S. cor.
20	1" Alum. cap stmp'd "R.E. 21435"
21	" "
22	" "
23	" "
24	" "
25	" "
26	fd. rock pile & set 1" Alum. cap. stamp'd R.E. 21435 (see below)
27	fd rock pile & set 1" Alum cap. "

Note: The following corners were searched for but not found: N.W. cor. Sec. 17; N.E. cor. Sec. 17; N. 1/4 Sec. 17; S.E. cor. Sec. 17; S 1/4 cor. Sec. 17; W. 1/4 Sec. 21; N. 1/4 Sec. 21; E. 1/4 Sec. 21; N. 1/4 Sec. 22; E. 1/4 Sec. 22; N. 1/4 Sec. 23; S. 1/4 Sec 23 E 1/4 Sec. 23; W. 1/4 Sec. 20

SURVEYOR'S CERTIFICATE:
This map correctly represents a survey made under my direction in conformance with the requirements of the Land Surveyor's Act at the request of Howard Arcularius in JULY 1984.

Robert G. Downer, RCE 21435

COUNTY RECORDER'S CERTIFICATE:
Filed this 1st day of October, 1984 at 11:00 A.M. in Book 1 of Record of Surveys at Page 100, at the request of Downer Engineering Inc.
Instrument No. 2533
Fee: $5.00

Renn Nolan
Mono County Recorder
By: [signature]
Deputy County Recorder

Note: Dimensions along heavy, dashed lines are the record dimensions as shown on R/S No. 36-29. Corners marked with an asterisk (*) are described on R/S No. 36-29.

Basis of Bearing:
The basis of bearing for this map is the north line of Sec. 28, T.2S., R.28E., M.D.B.&M., "N89°29'W, as shown on the official plat of this township, filed in the Surveyor General's Office in San Francisco, Cal., Dec. 2, 1879.

T.2S. M.D.B. R.28E. &M.

COUNTY SURVEYOR'S CERTIFICATE:
THIS MAP HAS BEEN EXAMINED FOR CONFORMANCE WITH THE REQUIREMENTS OF THE LAND SURVEYOR'S ACT THIS 28 DAY OF SEPT., 1984

RICHARD J. MELIM BY: Richard Boardman
COUNTY SURVEYOR DEPUTY COUNTY SURVEYOR

RECORD OF SURVEY #34-19
MAP OF
NORTH BOUNDARY OF
ARCULARIUS RANCH
LOCATED IN T.2S., R.28E.
M.D.B.&M., MONO COUNTY, CAL.
DEED REF. DOC. #3465, VOL. 122, P. 111

SCALE: 1" = 1000'

Aug. , 1984

EASI FILE CORP. IRVINE, CA. EFH 24

RS Bkl R 100
#34-19