EASI FILE CORP. IRVINE, CA. EFH 24

RS BK PG. 17
32-3

SCALE: 1"= 100'

ONE SHEET ONLY

RECORD OF SURVEY NO. 32-3

IN THE UNINCORPORATED TERRITORY OF THE COUNTY OF MONO, STATE OF CALIFORNIA

BEING A PORTION OF THE WEST HALF OF THE SOUTH EAST QUARTER OF SECTION 33, TOWNSHIP 5 NORTH, RANGE 25 EAST, MOUNT DIABLO MERIDIAN

THIS MAP CORRECTLY REPRESENTS A SURVEY MADE BY ME OR UNDER MY DIRECTION IN CONFORMANCE WITH THE REQUIREMENTS OF THE LAND SURVEYORS ACT AT THE REQUEST OF WESTERN 5-10 & 25¢ STORES INC. IN JUNE 1974.

Edward L. Gorton
EDWARD L. GORTON RCE 20930

BASIS OF BEARINGS IS THE TANGENT BETWEEN STATION 637+77.97EC AND 645+17.76BC AS SHOWN ON CALIFORNIA DEPT. OF TRANSPORTATION DISTRICT 9 OFFICE MAP OF MONO COUNTY ROUTE 23 SECTION I SHEET 8 OF 21 SHEETS DATED APRIL 17, 1933.

THIS MAP HAS BEEN EXAMINED FOR CONFORMANCE WITH THE REQUIREMENTS OF THE LAND SURVEYORS ACT THIS *19th* DAY OF *September*, 1974.

Richard L. Pool P.E.
COUNTY SURVEYOR

No 1409

FILED THIS *17th* DAY OF *September* 1974, AT *11:30A* M. IN BOOK *1* OF *Record of Survey* AT PAGE *17*, AT THE REQUEST OF WESTERN 5-10 & 25¢ STORES INC.

Ann M. Webb
COUNTY RECORDER

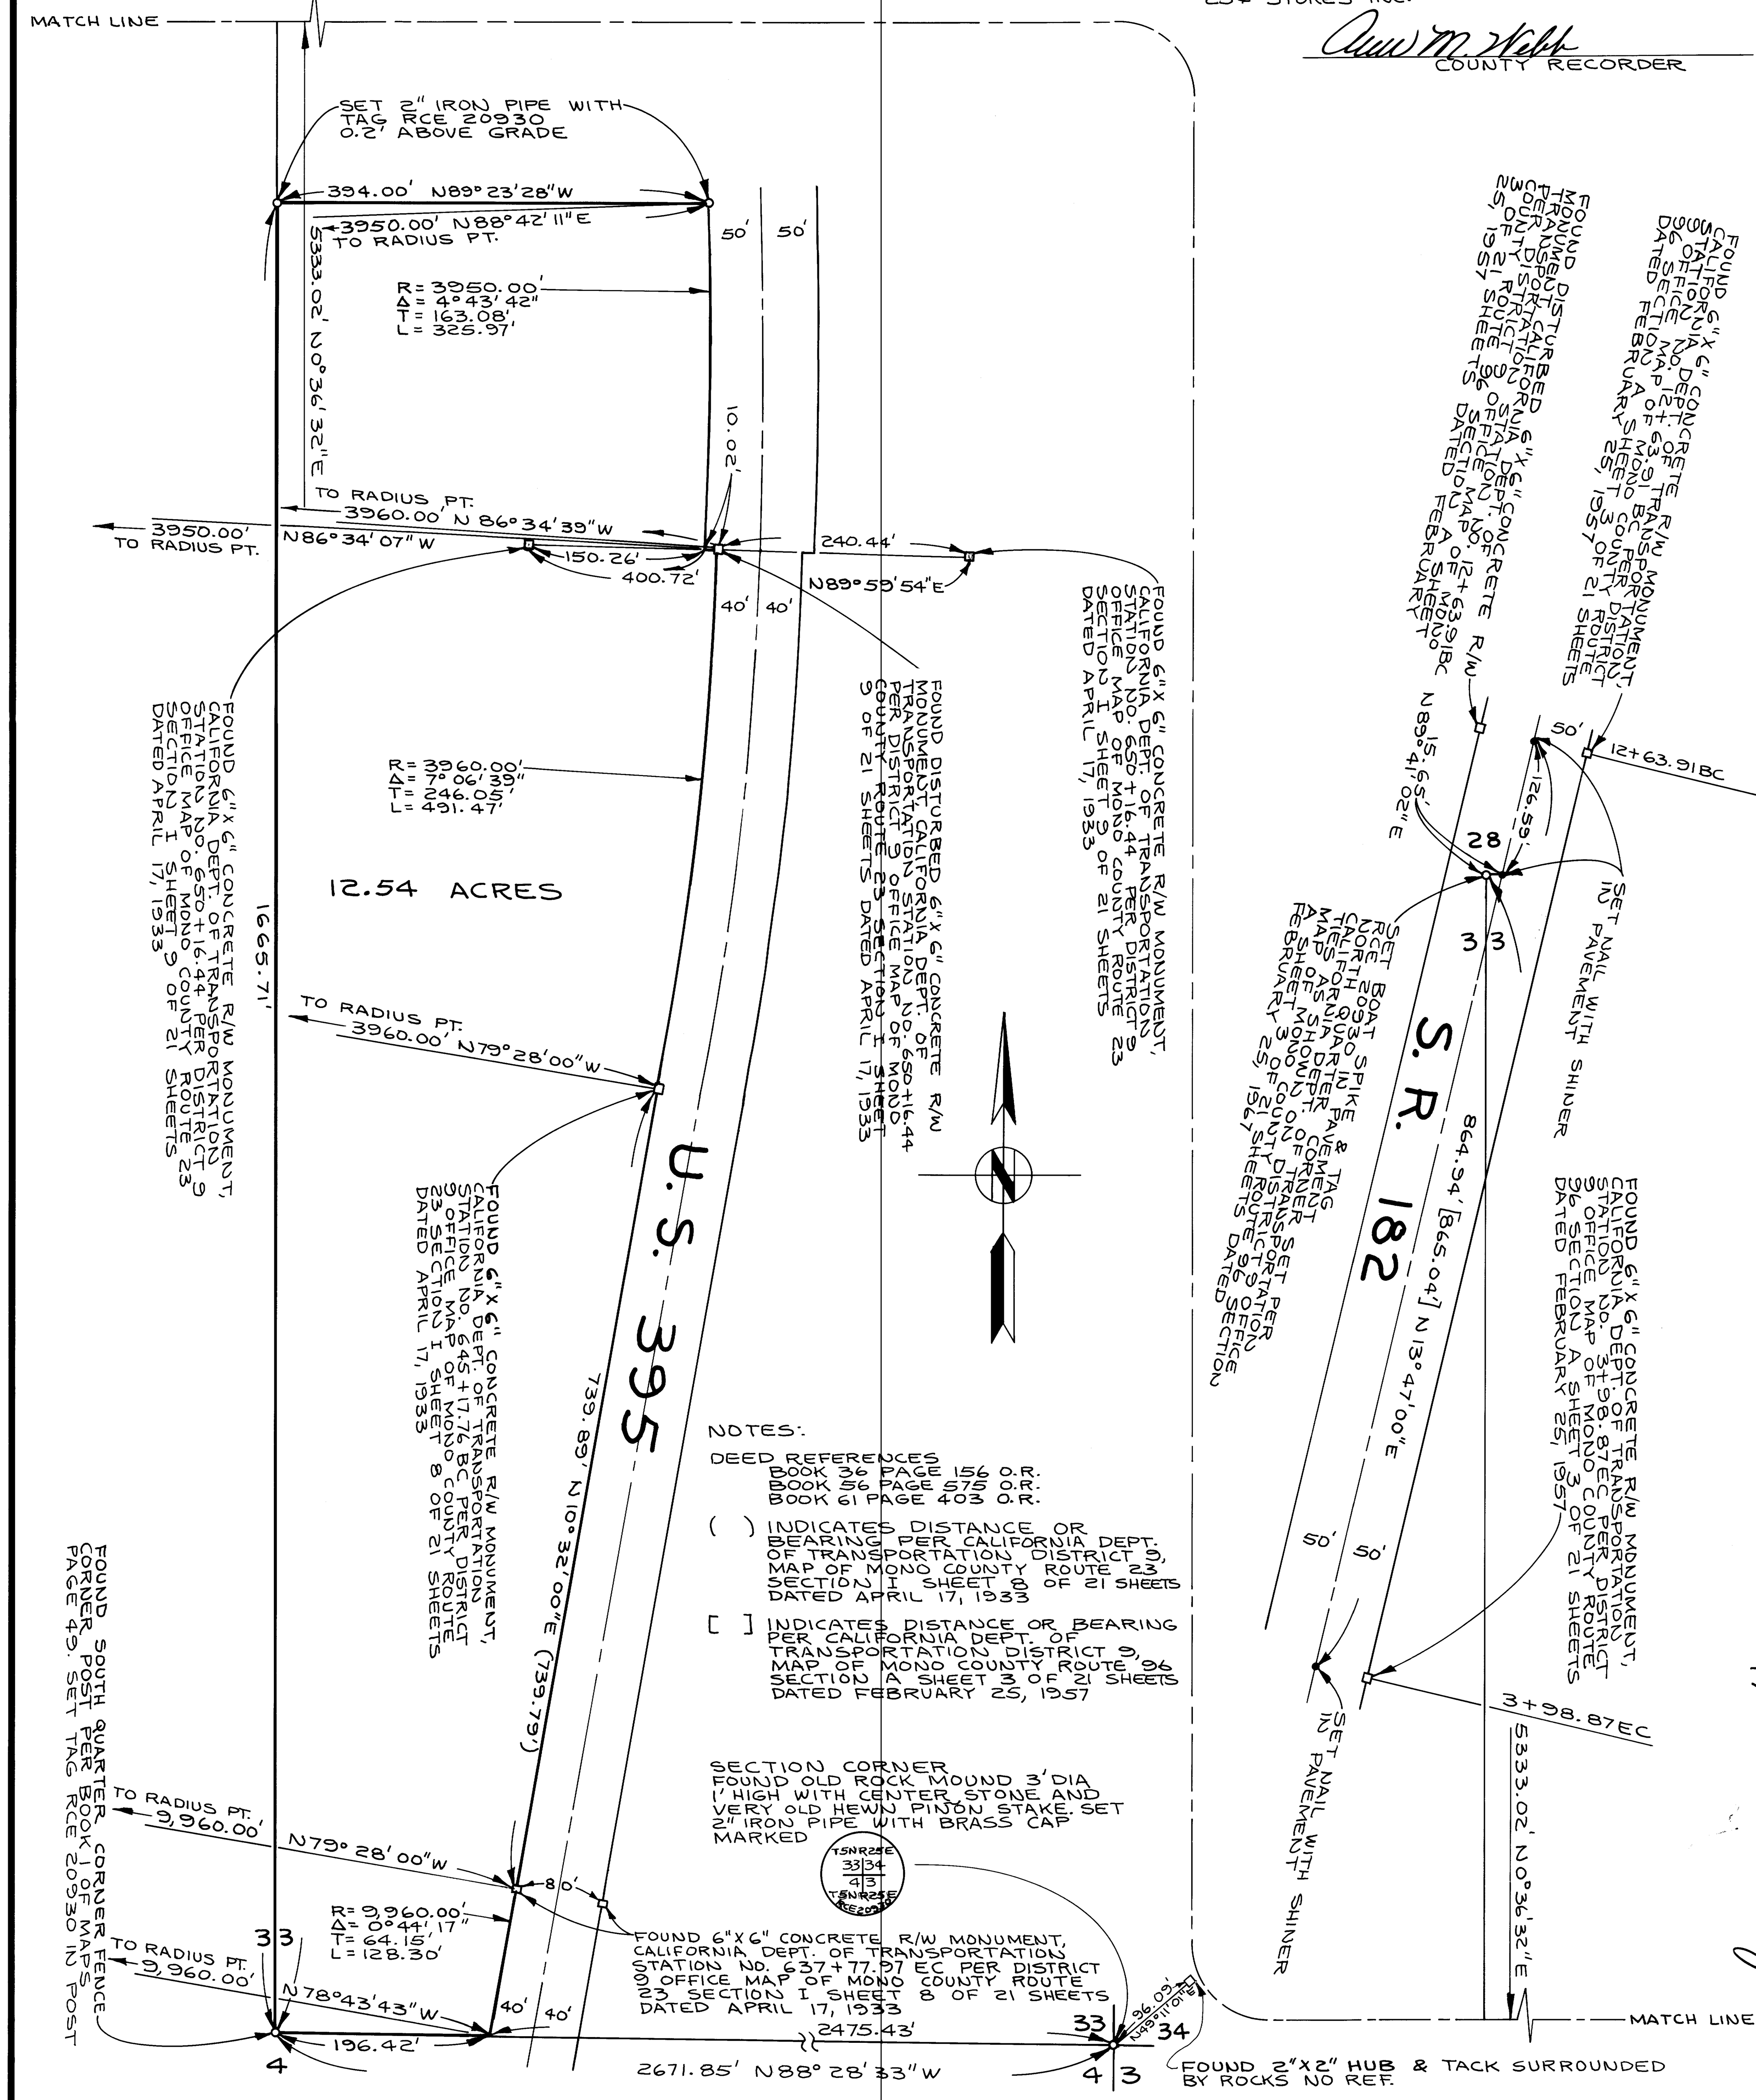

NOTES:

DEED REFERENCES
BOOK 36 PAGE 156 O.R.
BOOK 56 PAGE 575 O.R.
BOOK 61 PAGE 403 O.R.

( ) INDICATES DISTANCE OR BEARING PER CALIFORNIA DEPT. OF TRANSPORTATION DISTRICT 9, MAP OF MONO COUNTY ROUTE 23 SECTION I SHEET 8 OF 21 SHEETS DATED APRIL 17, 1933

[ ] INDICATES DISTANCE OR BEARING PER CALIFORNIA DEPT. OF TRANSPORTATION DISTRICT 9, MAP OF MONO COUNTY ROUTE 96 SECTION A SHEET 3 OF 21 SHEETS DATED FEBRUARY 25, 1957

SECTION CORNER
FOUND OLD ROCK MOUND 3' DIA 1' HIGH WITH CENTER STONE AND VERY OLD HEWN PINON STAKE. SET 2" IRON PIPE WITH BRASS CAP MARKED

R/S-Vol. 1 Pg. 17