EASI FILE CORP. IRVINE, CA. EFH 24

RS BK 1 Pg 22-22A
31-4

SHEET 1 OF 2

No. 223

COUNTY RECORDER'S CERTIFICATE
FILED THIS 21st DAY OF July, 1975, AT 10:00 A.M., IN BOOK 1 OF Record of Survey Maps ON PAGE 22-22-A AT THE REQUEST OF Associated Ranch Management.

Ann M. Webb
COUNTY RECORDER

RECORD OF SURVEY MAP 31-4
ASSOCIATED RANCH MANAGEMENT
TOPAZ PROPERTY

IN SEC'S 12, 13 & 14, T. 9 N., R. 22 E.
& IN SEC'S 7 & 18, T. 9 N., R. 23 E., M.D. B&M.
MONO COUNTY, CALIFORNIA

SCALE - 1" = 400'

0 100 200 400 800 1200 1600 2000

WALTER G. REID R.C.E. 7522 VIRGINIA CITY, NEVADA

BASIS OF BEARING
THE BEARING OF N 89°54'40"W FOR THE SOUTH LINE OF SECTION 13, T. 9 N., R. 22 E., M.D. B&M. IS THE BASIS OF BEARINGS FOR THIS SURVEY.

ENGINEER'S CERTIFICATE
THIS MAP CORRECTLY REPRESENTS A SURVEY MADE BY ME OR UNDER MY DIRECTION IN CONFORMANCE WITH THE REQUIREMENTS OF THE LAND SURVEYOR'S ACT AT THE REQUEST OF ASSOCIATED RANCH MANAGEMENT IN FEBRUARY 1975.

Walter G. Reid
WALTER G. REID R.C.E. 7522
VIRGINIA CITY, NEVADA

COUNTY SURVEYOR'S CERTIFICATE
THIS MAP HAS BEEN EXAMINED FOR CONFORMANCE WITH THE REQUIREMENTS OF THE LAND SURVEYOR'S ACT THIS 18th DAY OF June, 1975.

Richard L. Cook P.E.
COUNTY SURVEYOR

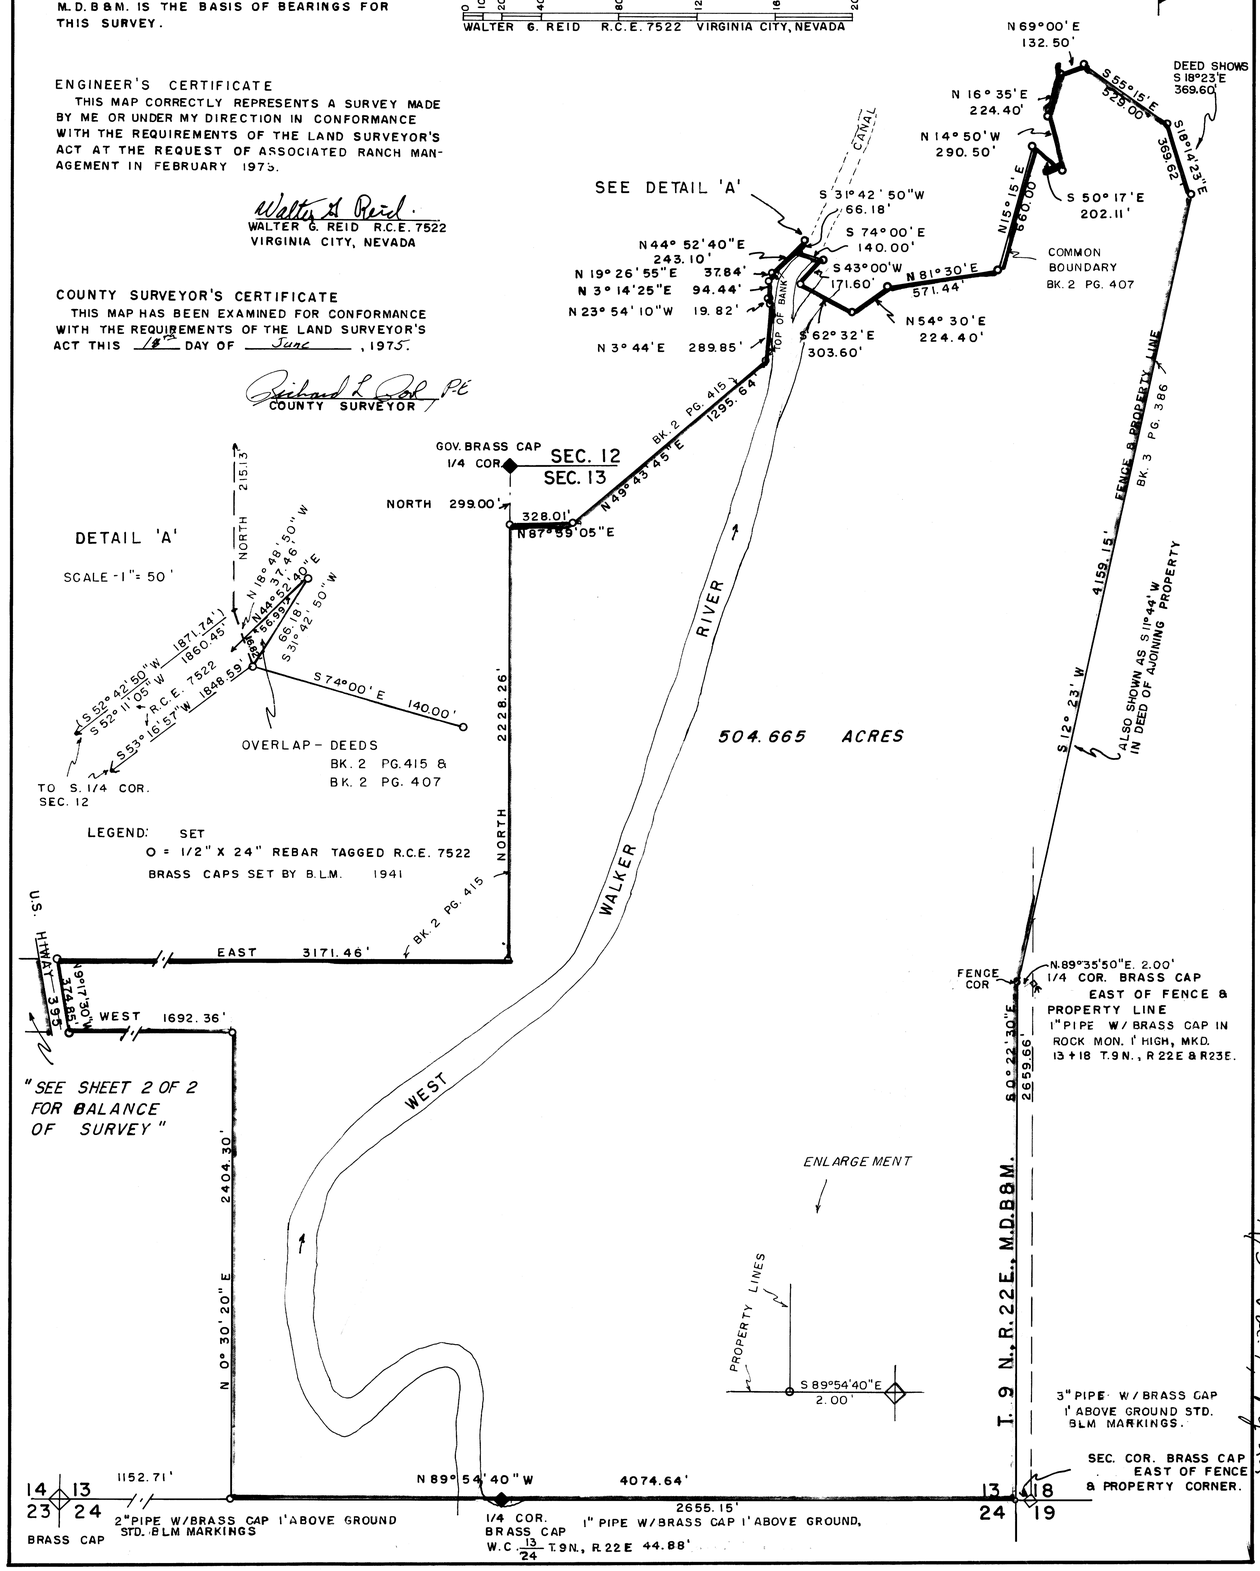

R/S - Vol. 1, Pg 22