EASI FILE CORP. IRVINE, CA EFH 24

RS BK1 PG 30
34-7

SCALE: 1" = 30'

RECORD OF SURVEY 34-7

ONE SHEET ONLY

Filed this 6th day of Oct, 1976 at 9:00 AM in Book I page 30 of Maps, Record of Survey at the request of Mr. Arthur Robinson.
Instr. # 1573

Ruby L. Strait
County Recorder

IN THE UNINCORPORATED TERRITORY OF THE COUNTY OF MONO, STATE OF CALIFORNIA OF THE EAST LINE OF LOT 11 OF BLOCK 26 OF SILVER LAKE PINES TRACT No. 5 AS SHOWN ON THE MAP THEREOF RECORDED IN BOOK 1 PAGE 11 OF MAPS, RECORDS OF MONO COUNTY BEING A SUBDIVISION IN A PORTION OF SECTION 21, T. 2S., R. 26 E., MDM

This map has been examined for conformance with the requirements of the Land Surveyors Act this 5th day of October, 1976

Richard L. Carl, P.E.
County Surveyor

This map correctly represents a survey made by me or under my direction in conformance with the requirement of the land Surveyors' Act at the request of Mr. Arthur Robinson in July, 1976

Gordon C Holmes
Gordon C Holmes RCE 10467

The record bearing of N46°36'34"W of the West Line of Lot 34 Block 22 of Silver Lake Pines Track No. 5 Per MB 7-24 was used as the basis of bearings shown on this map

• indicates a found point as noted
○ indicates a 1" I.P & Tag set
r = record
m = measured

Record data shown on this map is from Silver Lake Pines tract No. 5 recorded in Book 1 page 11 of maps.

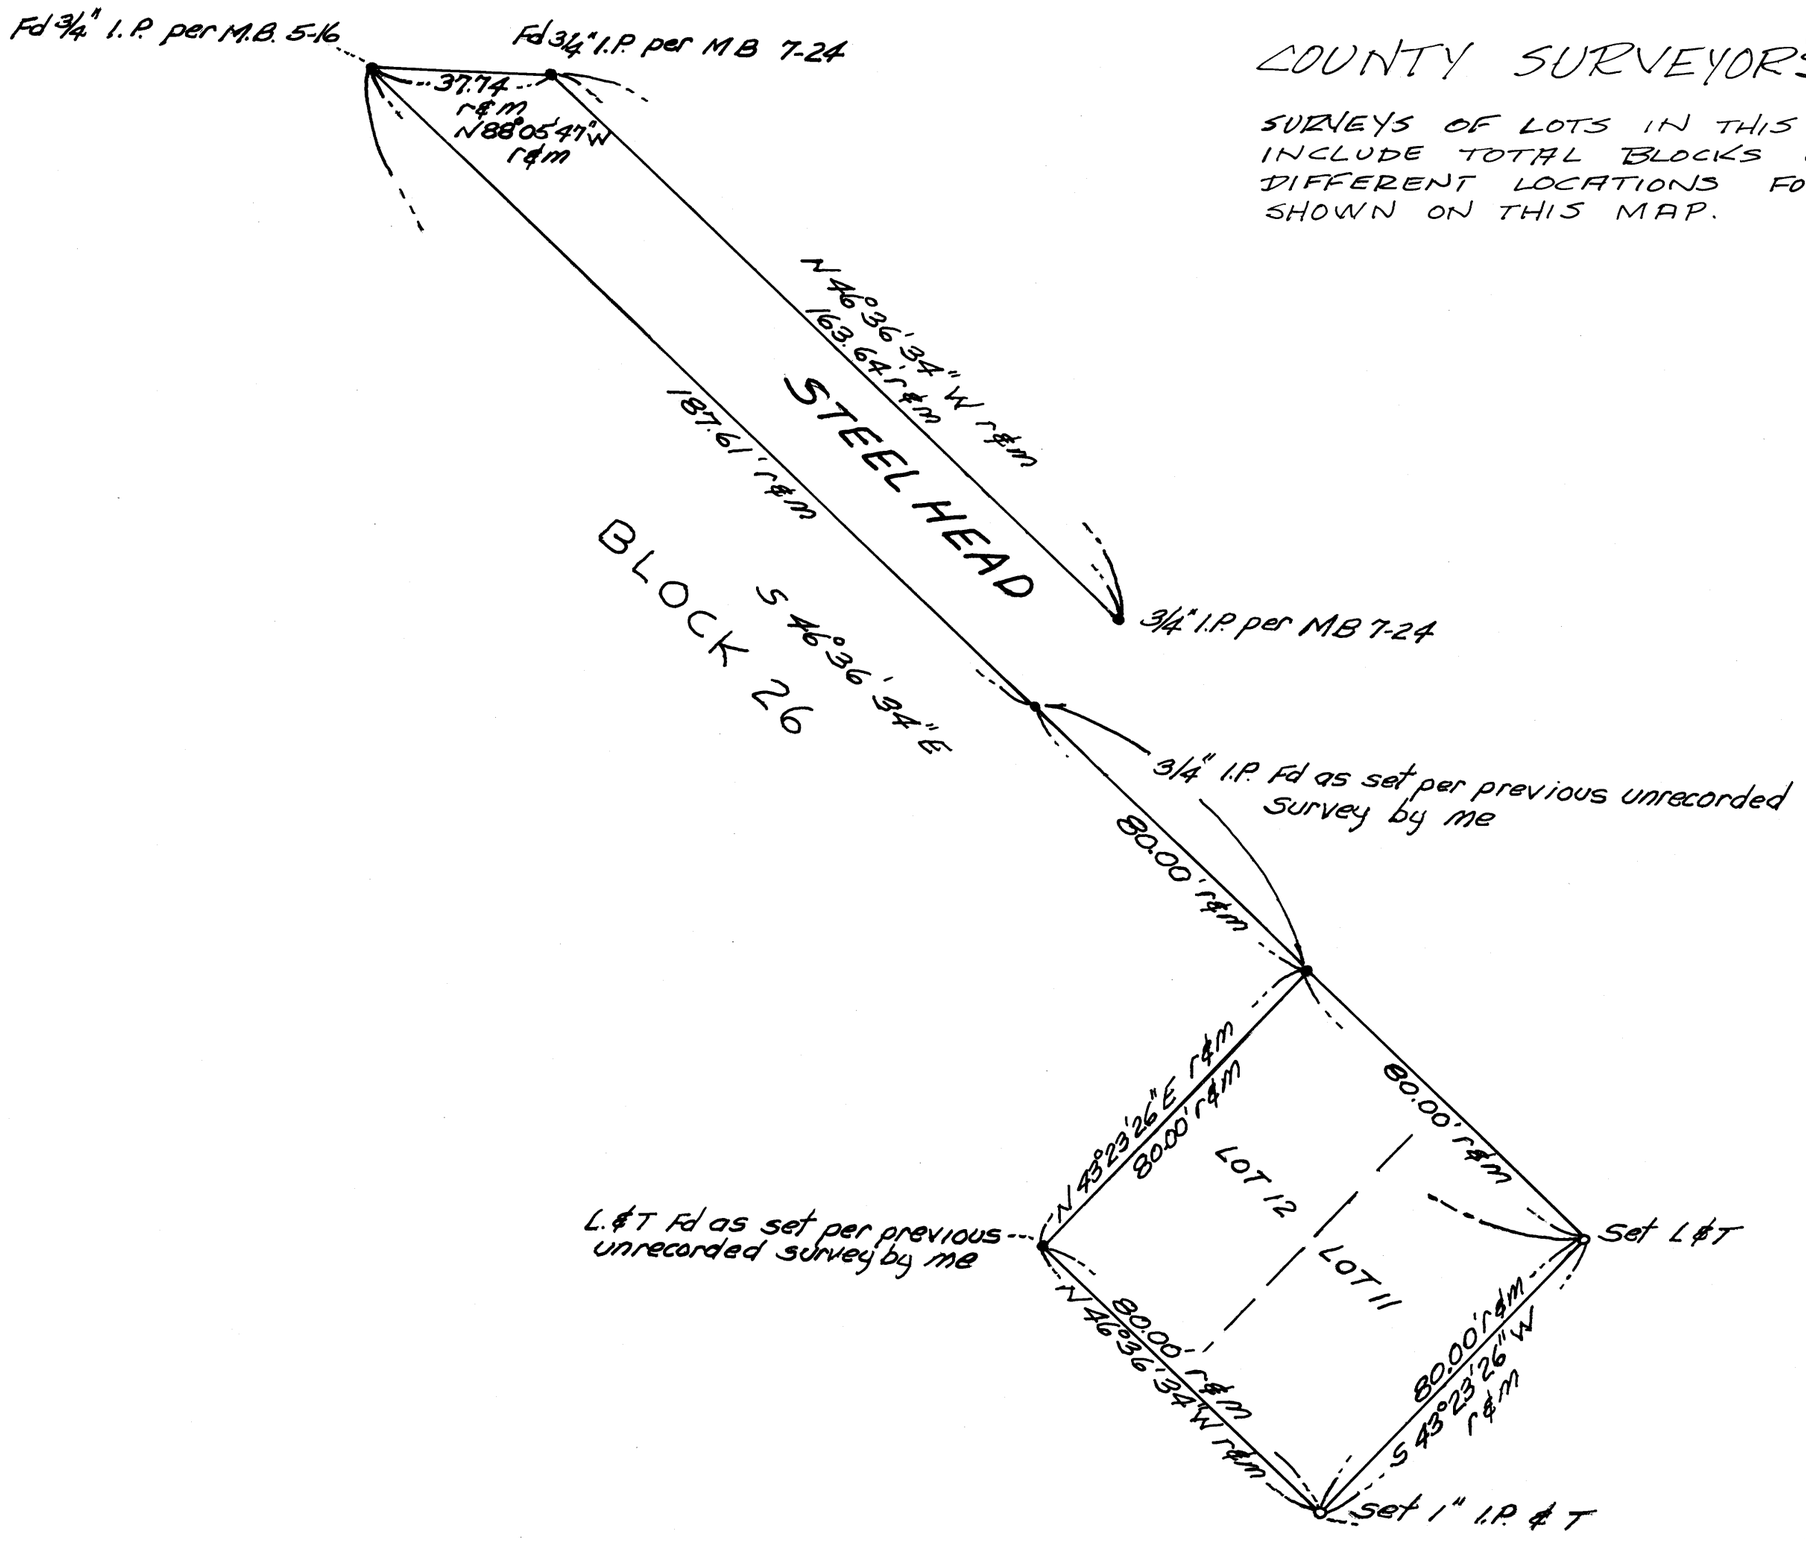

COUNTY SURVEYOR'S NOTE:

SURVEYS OF LOTS IN THIS SUBDIVISION WHICH INCLUDE TOTAL BLOCKS MIGHT RESULT IN DIFFERENT LOCATIONS FOR THESE LOTS THAN SHOWN ON THIS MAP.

R/S VOL. I