EASI FILE CORP. IRVINE, CA EFH 24

R/S Book 1 Pg. 54
32-15

RECORD OF SURVEY NO. 32-15

IN THE SW 1/4 OF THE NE 1/4 OF SEC 4, T 4 N, R 25 E, MDB & M.

RECORDER'S CERTIFICATE

Filed this 6th day of June, 1982, at 1:35 P.m. in Book 1 of Record of Survey at page 54, at the request of Arthur C. Bergquam.
#5637

Ruby L. Hirsch
County Recorder

SURVEYOR'S CERTIFICATE

This map correctly represents a survey made by me or under my direction in conformance with the requirements of the Land Surveyor's Act at the request of Arthur C. Bergquam in April, 1980.

John R. Lindford
R.C.E. No. 27104

COUNTY SURVEYOR'S CERTIFICATE

This map has been examined for conformance with the requirements of the Land Surveyor's Act this 5th day of June, 1982.

County Surveyor

SCALE: 1" = 60'

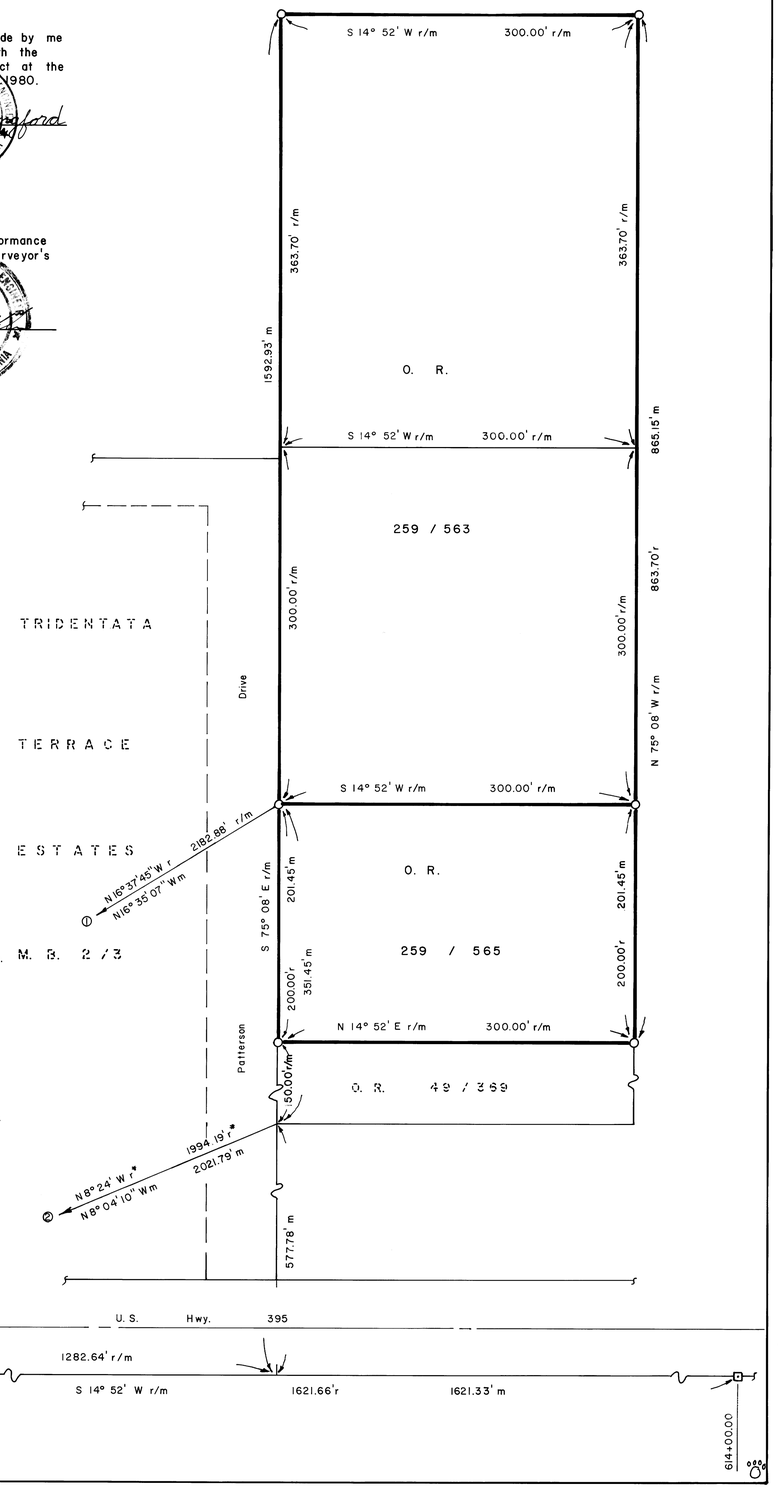

BASIS OF BEARINGS:

S 14° 52' W, the bearing of U.S. Hwy. 395 as recorded in M.B. 2/3.

LEGEND:

- ⊡ Found 6"x6" concrete highway monument.
- ● Found brass tack and tag L.S. 3670 in wood fence post. Accepted as N 1/4 corner of Sec. 4 per R.S.M.B. 1/50.
- ○ Set 1" I.D. iron pipe and tag R.C.E. 27104.
- r Based on record information.
- m Based on field measurements.
- r/m Based on record information and field measurements.

*NOTE: Record information and field measurements substantially conform when this bearing and distance are taken from the 1/4 corner to the intersection of the ℄ of Patterson Dr. with the extention of the westerly lot line. The NW corner of said lot has been established accordingly. See O.R. 49/369.

R/S Book 1 Page 54