Vol 1 Page 57

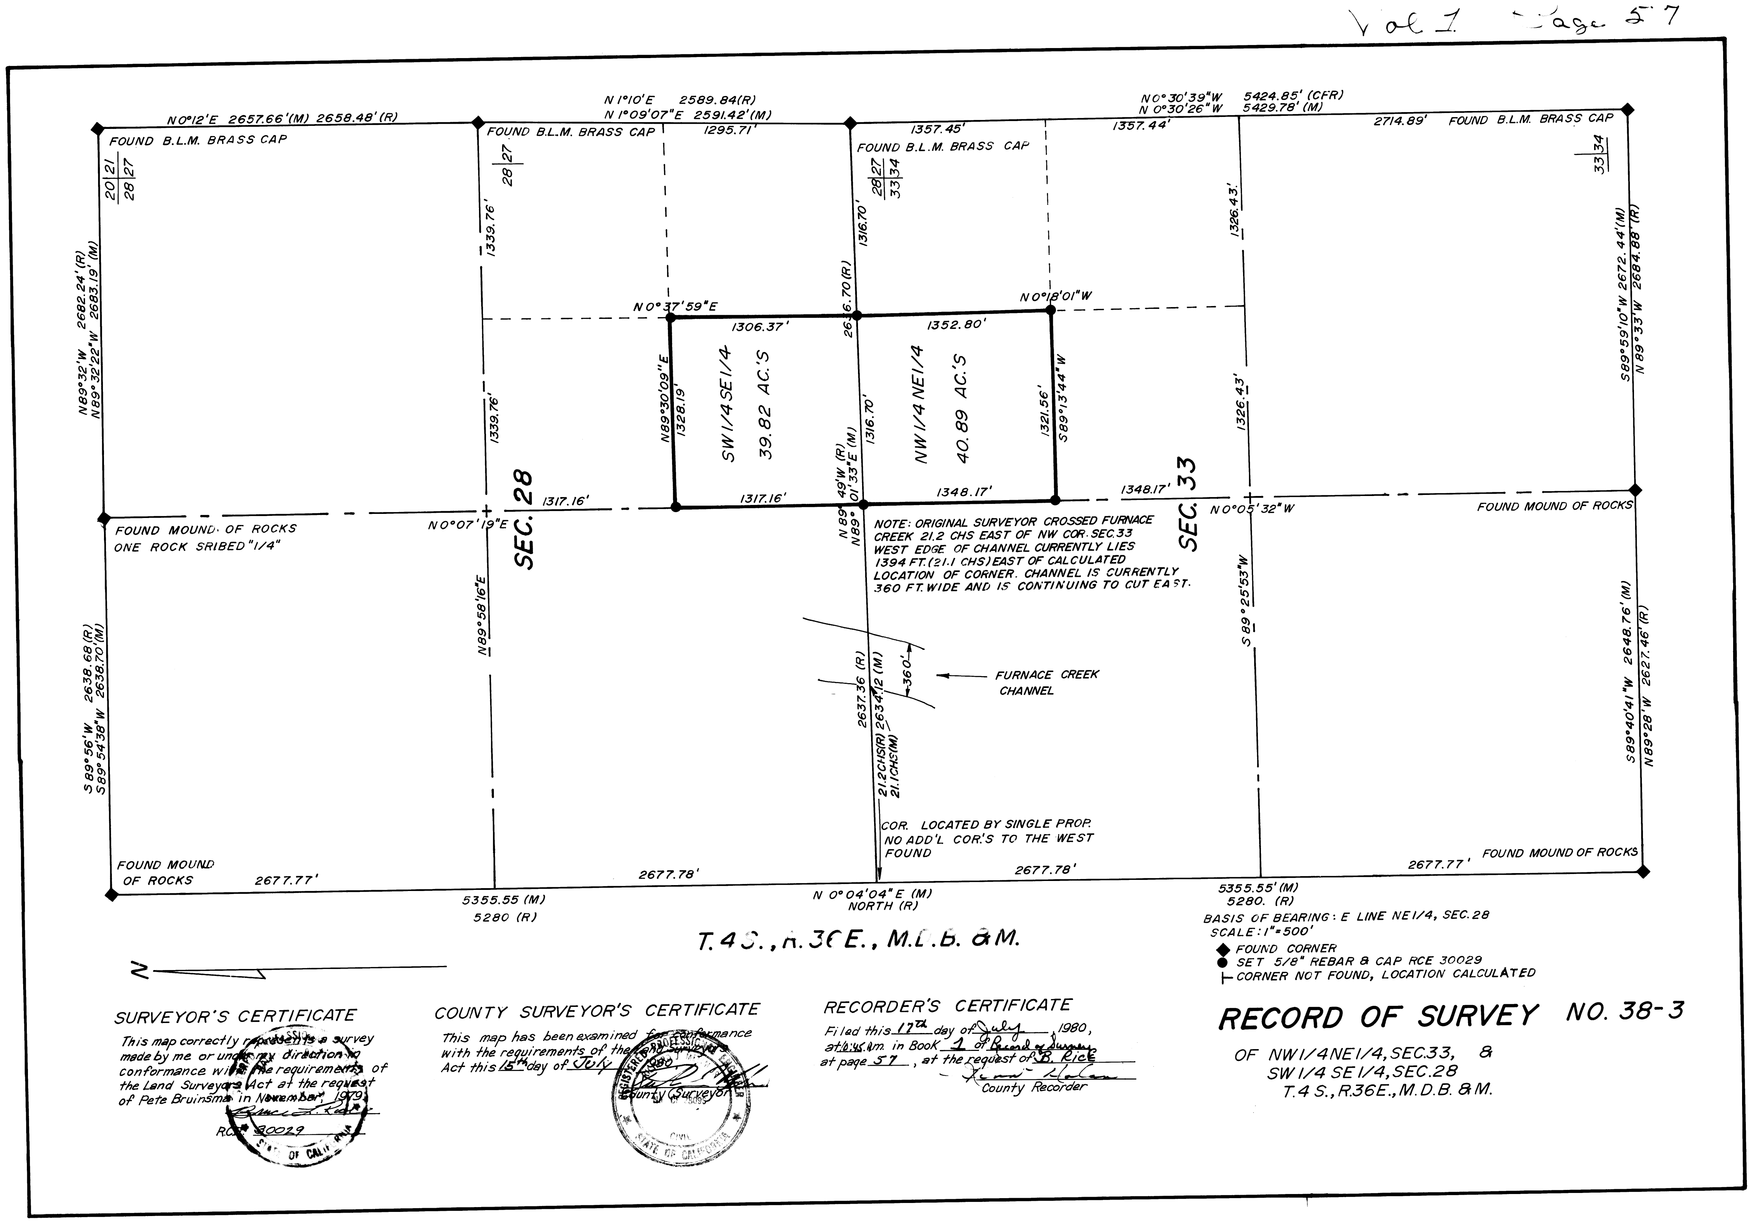

SURVEYOR'S CERTIFICATE

This map correctly represents a survey made by me or under my direction in conformance with the requirements of the Land Surveyors Act at the request of Pete Bruinsma in November, 1979.

RCE 30029

COUNTY SURVEYOR'S CERTIFICATE

This map has been examined for conformance with the requirements of the Land Surveyors Act this 15th day of July, 1980.

County Surveyor

RECORDER'S CERTIFICATE

Filed this 17th day of July, 1980, at 10:45 a.m. in Book 1 of Record of Surveys at page 57, at the request of B. Rice

County Recorder

RECORD OF SURVEY NO. 38-3

OF NW 1/4 NE 1/4, SEC.33, &
SW 1/4 SE 1/4, SEC.28
T.4 S., R.36 E., M.D.B. & M.

EASI FILE CORP. IRVINE, CA EFH-24

RS Bk 1 Pg. 57
38-3