R/S Vol 1 Page 71

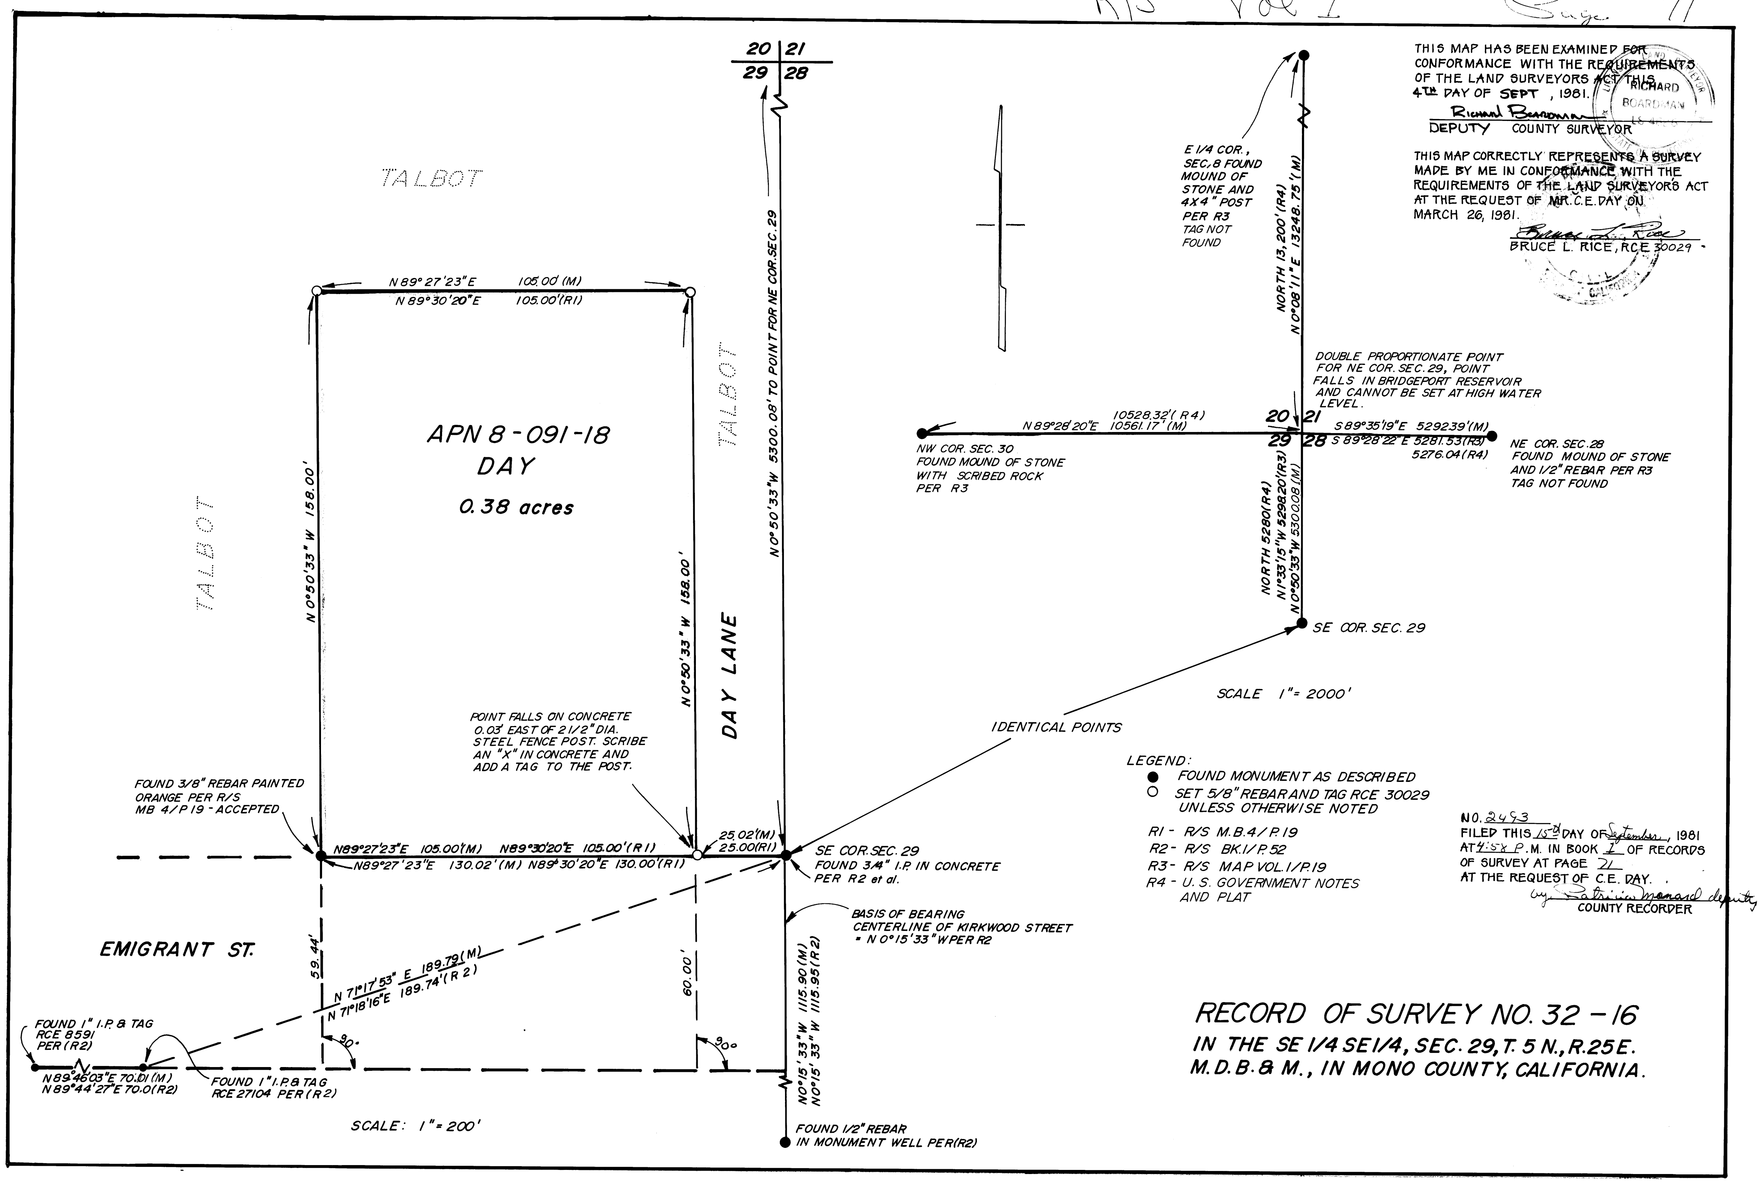

THIS MAP HAS BEEN EXAMINED FOR CONFORMANCE WITH THE REQUIREMENTS OF THE LAND SURVEYORS ACT THIS 4TH DAY OF SEPT, 1981.

Richard Boardman
DEPUTY COUNTY SURVEYOR

THIS MAP CORRECTLY REPRESENTS A SURVEY MADE BY ME IN CONFORMANCE WITH THE REQUIREMENTS OF THE LAND SURVEYORS ACT AT THE REQUEST OF MR. C.E. DAY ON MARCH 26, 1981.

Bruce L. Rice
BRUCE L. RICE, RCE 30029

NO. 2493
FILED THIS 15th DAY OF September, 1981 AT 4:58 P.M. IN BOOK 1 OF RECORDS OF SURVEY AT PAGE 71 AT THE REQUEST OF C.E. DAY.
by Patricia Monard deputy
COUNTY RECORDER

RECORD OF SURVEY NO. 32-16

IN THE SE 1/4 SE 1/4, SEC. 29, T. 5 N., R. 25 E.
M.D.B. & M., IN MONO COUNTY, CALIFORNIA.

EASI FILE CORP IRVINE, CA EFH 24

RS Bel Pg 71
32-16