R/S Vol. 1 Page 87

COUNTY RECORDER'S CERTIFICATE:
FILED THIS 9th DAY OF DECEMBER, 1982, AT 3:05 P.M. IN BOOK 1 OF RECORD OF SURVEYS AT PAGE 87, AT THE REQUEST OF Howard Arcularius
INSTRUMENT NO. 4519
FEE: $5.00

RENN NOLAN
MONO COUNTY RECORDER
BY [signature]
DEPUTY COUNTY RECORDER

SURVEYOR'S CERTIFICATE:
This map correctly represents a survey made under my direction in conformance with the requirements of the Land Surveyor's Act at the request of Howard Arcularius in June, 1982.

[signature]
Robert G. Downer, R.C.E 21435

REGISTERED PROFESSIONAL ENGINEER ROBERT G. DOWNER No. C21435 CIVIL STATE OF CALIFORNIA

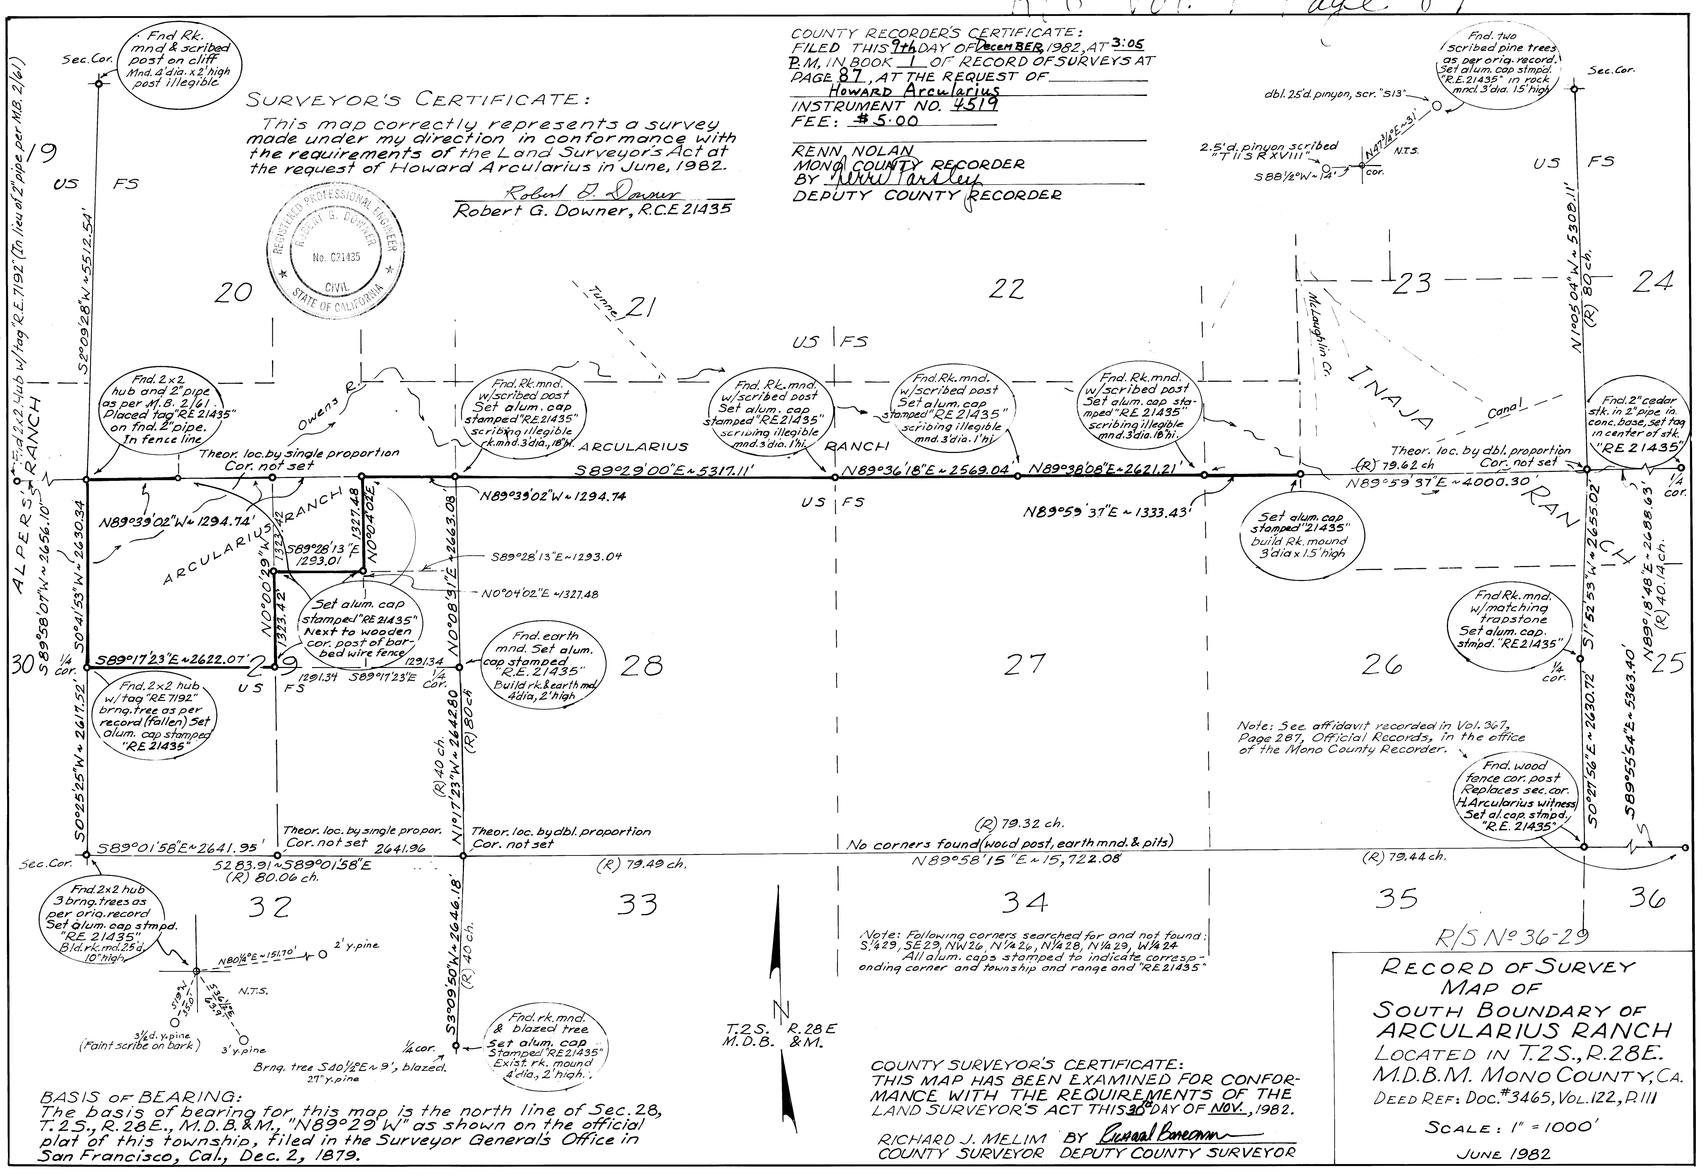

BASIS OF BEARING:
The basis of bearing for this map is the north line of Sec. 28, T. 2S., R. 28E., M.D.B.&M., "N89°29' W" as shown on the official plat of this township, filed in the Surveyor General's Office in San Francisco, Cal., Dec. 2, 1879.

COUNTY SURVEYOR'S CERTIFICATE:
THIS MAP HAS BEEN EXAMINED FOR CONFORMANCE WITH THE REQUIREMENTS OF THE LAND SURVEYOR'S ACT THIS 30th DAY OF NOV., 1982.

RICHARD J. MELIM BY [signature]
COUNTY SURVEYOR DEPUTY COUNTY SURVEYOR

RECORD OF SURVEY MAP OF SOUTH BOUNDARY OF ARCULARIUS RANCH

LOCATED IN T.2S., R.28E.
M.D.B.M. MONO COUNTY, CA.
DEED REF: DOC. #3465, VOL. 122, P. 111

SCALE: 1" = 1000'

JUNE 1982

R/S Bk 1 Pg 87
#36-29