EASI FILE CORP. IRVINE CA EFM 24

RS BK 1 PG. 92-92a
34-16

SCALE 1" = 60'

SHEET 1 OF 2

RECORD OF SURVEY NO. 34-16

IN THE UNINCORPORATED TERRITORY OF THE COUNTY OF MONO, STATE OF CALIFORNIA

BEING A PORTION OF THE SOUTHWEST QUARTER OF SECTION 9, TOWNSHIP 1 NORTH, RANGE 26 EAST, M.D.M.

Doc. No. 7331
Filed this 25th Day of April 1983, at 11:56 A.M. in Book 1 of R/S at Page 92 at the request of the City of Los Angeles, Dept. of Water and Power.
RENN NOLAN
By: Debbie Bishop
County Recorder

SURVEYOR'S CERTIFICATE
This map correctly represents a survey made by me or under my direction in conformance with the requirements of the Land Surveyor's Act at the request of the City of Los Angeles Department of Water and Power in June, 1982

Robert G. Wilson
Robert G. Wilson RCE 15557

REGISTERED PROFESSIONAL ENGINEER ROBERT G. WILSON NO. 15557 CIVIL STATE OF CALIFORNIA

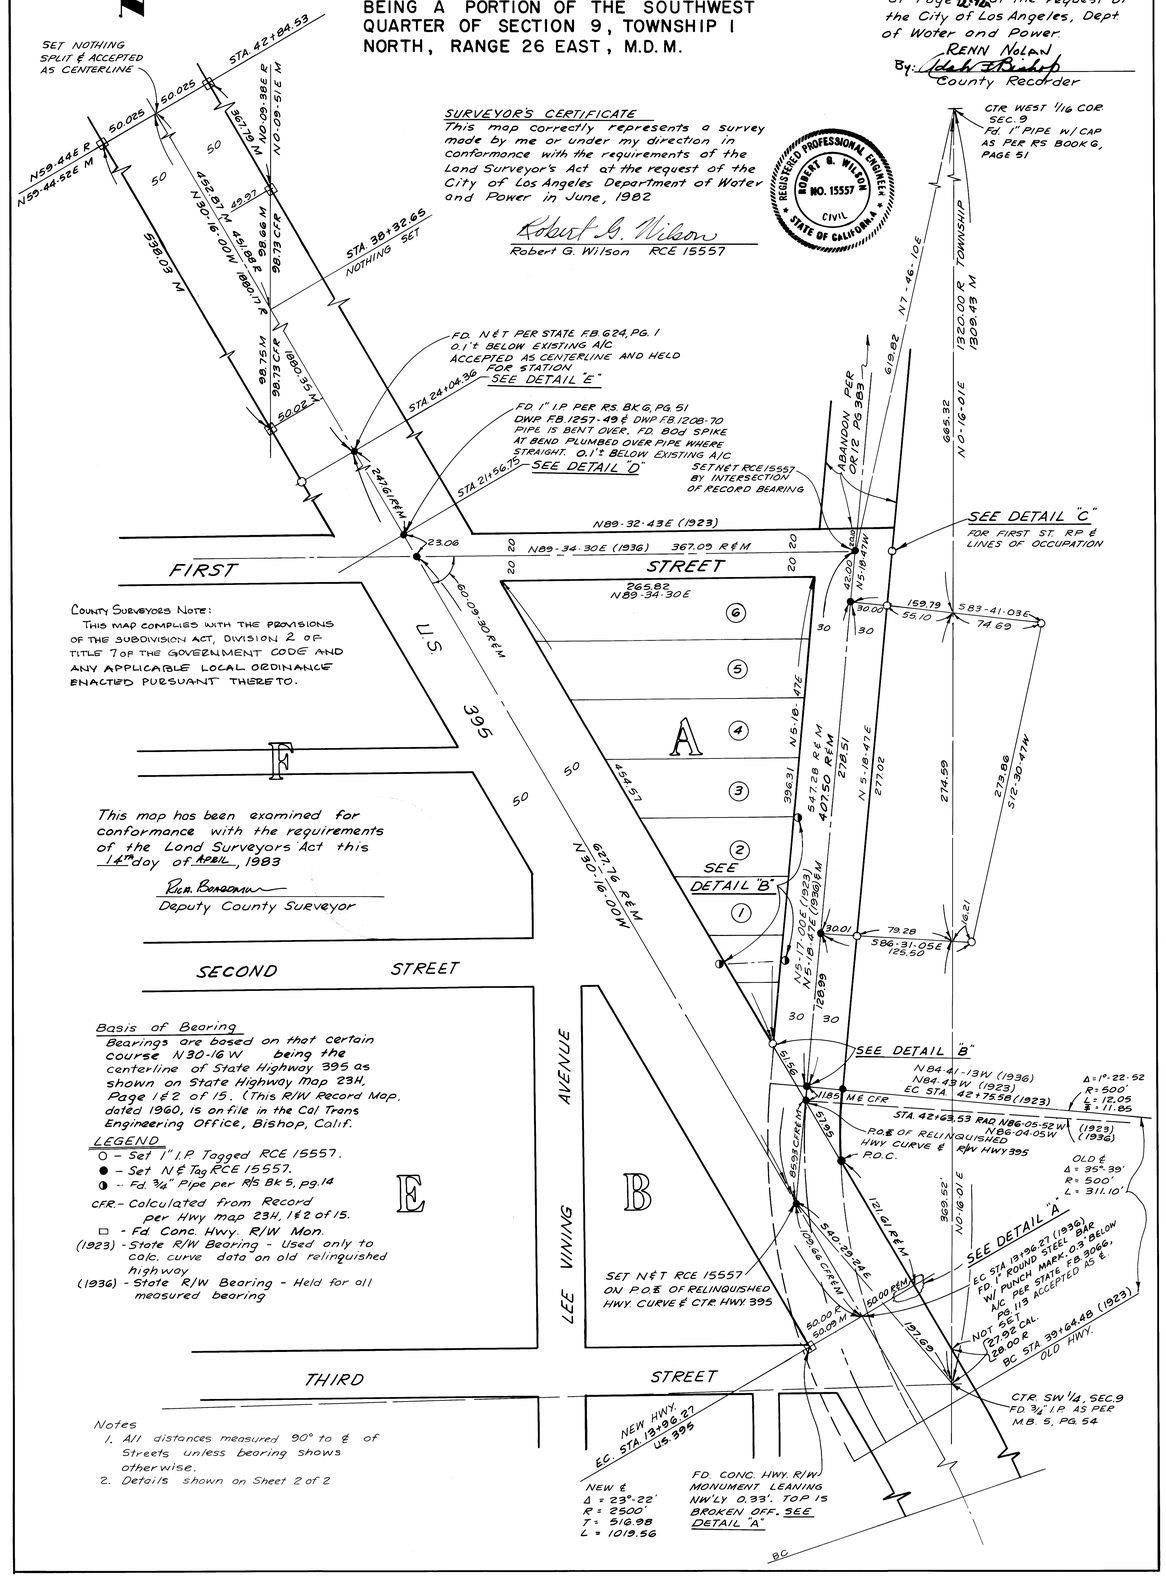

COUNTY SURVEYORS NOTE:
THIS MAP COMPLIES WITH THE PROVISIONS OF THE SUBDIVISION ACT, DIVISION 2 OF TITLE 7 OF THE GOVERNMENT CODE AND ANY APPLICABLE LOCAL ORDINANCE ENACTED PURSUANT THERETO.

This map has been examined for conformance with the requirements of the Land Surveyors Act this 14th day of April, 1983

Ron. Bergman
Deputy County Surveyor

Basis of Bearing
Bearings are based on that certain course N30-16W being the centerline of State Highway 395 as shown on State Highway Map 23H, Page 1 & 2 of 15. (This R/W Record Map, dated 1960, is on file in the Cal Trans Engineering Office, Bishop, Calif.

LEGEND
○ - Set 1" I.P. Tagged RCE 15557.
● - Set N&T Tag RCE 15557.
◑ - Fd. 3/4" Pipe per R/S Bk 5, pg. 14
CFR - Calculated from Record per Hwy map 23H, 1 & 2 of 15.
□ - Fd. Conc. Hwy. R/W Mon.
(1923) - State R/W Bearing - Used only to calc. curve data on old relinquished highway
(1936) - State R/W Bearing - Held for all measured bearing

Notes
1. All distances measured 90° to ℄ of Streets unless bearing shows otherwise.
2. Details shown on Sheet 2 of 2

Vol. 1, Page 92 R/S