RECORD OF SURVEY 37-23

SEC. 28, T. 4 S., R. 30 E., M.D.B.&M.
COUNTY OF MONO
STATE OF CALIFORNIA

LICENSED LAND SURVEYOR
PHILIP RICHARD CALVERT
NO. 4580
STATE OF CALIFORNIA

BASIS OF BEARING

THE BASIS OF BEARING FOR THIS SURVEY IS THE WEST LINE OF SEC. 28 AS SHOWN ON THE GENERAL LAND OFFICE PLAT ACCEPTED JULY 15, 1930.

LEGEND

- ♦ FOUND MONUMENT AS NOTED ON SHEET NO. 2.
- ● FOUND MARKER AND SET MONUMENT AS NOTED ON SHEET NO. 2.
- ○ SET MONUMENT AS SHOWN ON SHEET NO. 2.
- (R1) RECORD INFORMATION PER G.L.O. PLAT ACCEPTED JULY 15, 1930.
- (R2) RECORD INFORMATION PER G.L.O. PLAT APPROVED JUNE 4, 1860.
- (R3) RECORD INFORMATION PER RECORD OF SURVEY MAP BOOK 3, PAGE 72.
- (R4) RECORD INFORMATION PER RECORD OF SURVEY MAP BOOK 2, PAGE 81.

HEAVIER LINES DELINEATE PRIVATE PROPERTY.

SCALE IN FEET
0 200 400 600 800
100 300
1" = 400'

SURVEYOR'S CERTIFICATE

THIS MAP REPRESENTS A SURVEY MADE BY ME OR UNDER MY DIRECTION IN CONFORMANCE WITH THE REQUIREMENTS OF THE LAND SURVEYORS ACT AT THE REQUEST OF THE INYO NATIONAL FOREST SUPERVISOR U.S. DEPARTMENT OF AGRICULTURE IN DEC. 1981.

Philip R. Calvert
L.S. 4580

COUNTY SURVEYOR'S CERTIFICATE

THIS MAP HAS BEEN EXAMINED FOR CONFORMANCE WITH THE REQUIREMENTS OF THE LAND SURVEYORS ACT THIS 3rd DAY OF AUGUST, 1983.

Richard Boardman
DEPUTY COUNTY SURVEYOR

RECORDER'S CERTIFICATE

FILED FOR RECORD THIS 3RD DAY OF AUGUST, 1983 AT 9:15 A.M IN BOOK 1 OF MAPS AT PAGE 94 & 94-A AT THE REQUEST OF THE U.S. FOREST SERVICE. 0850

RENN NOLAN, Mono County Recorder
By Adah F. Bishop, Deputy
COUNTY RECORDER

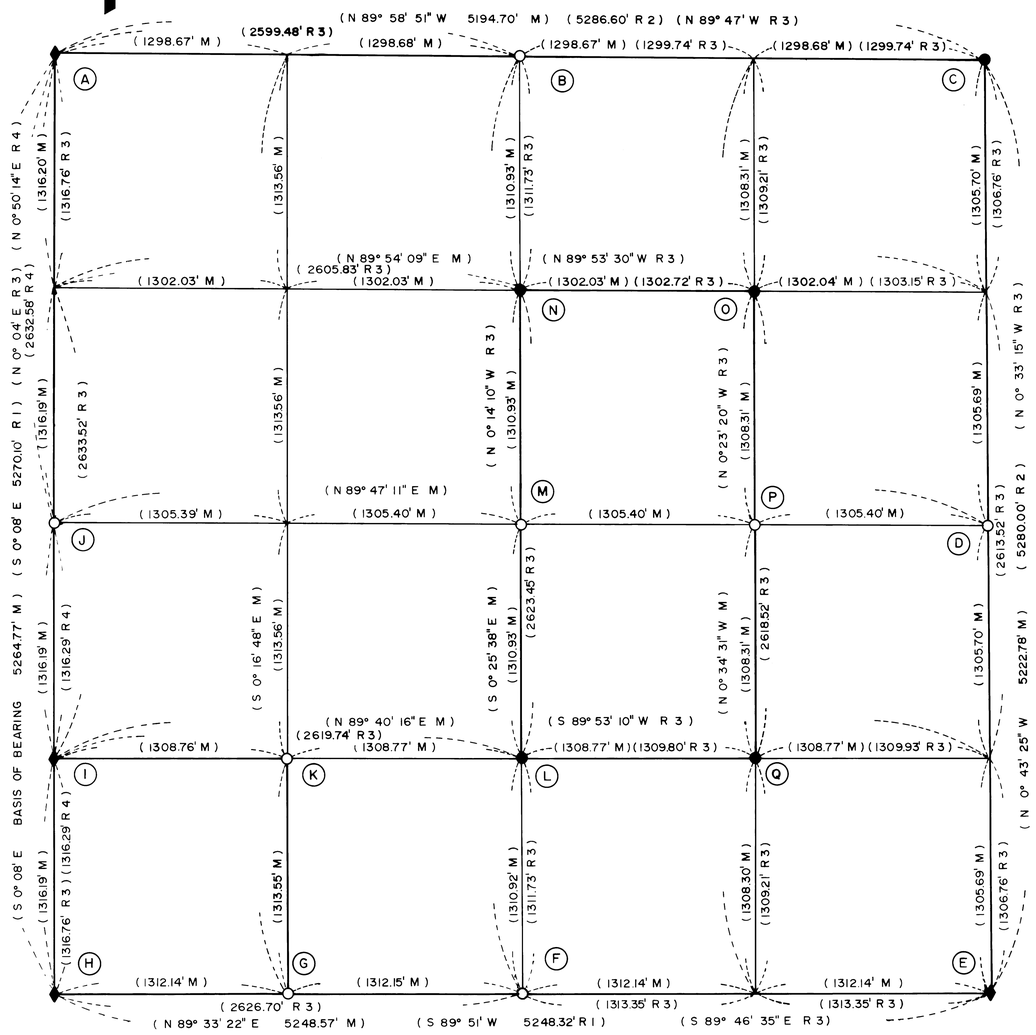

Book 1 Page 94.
Rec 1 Page 1 of 2 R/S Maps